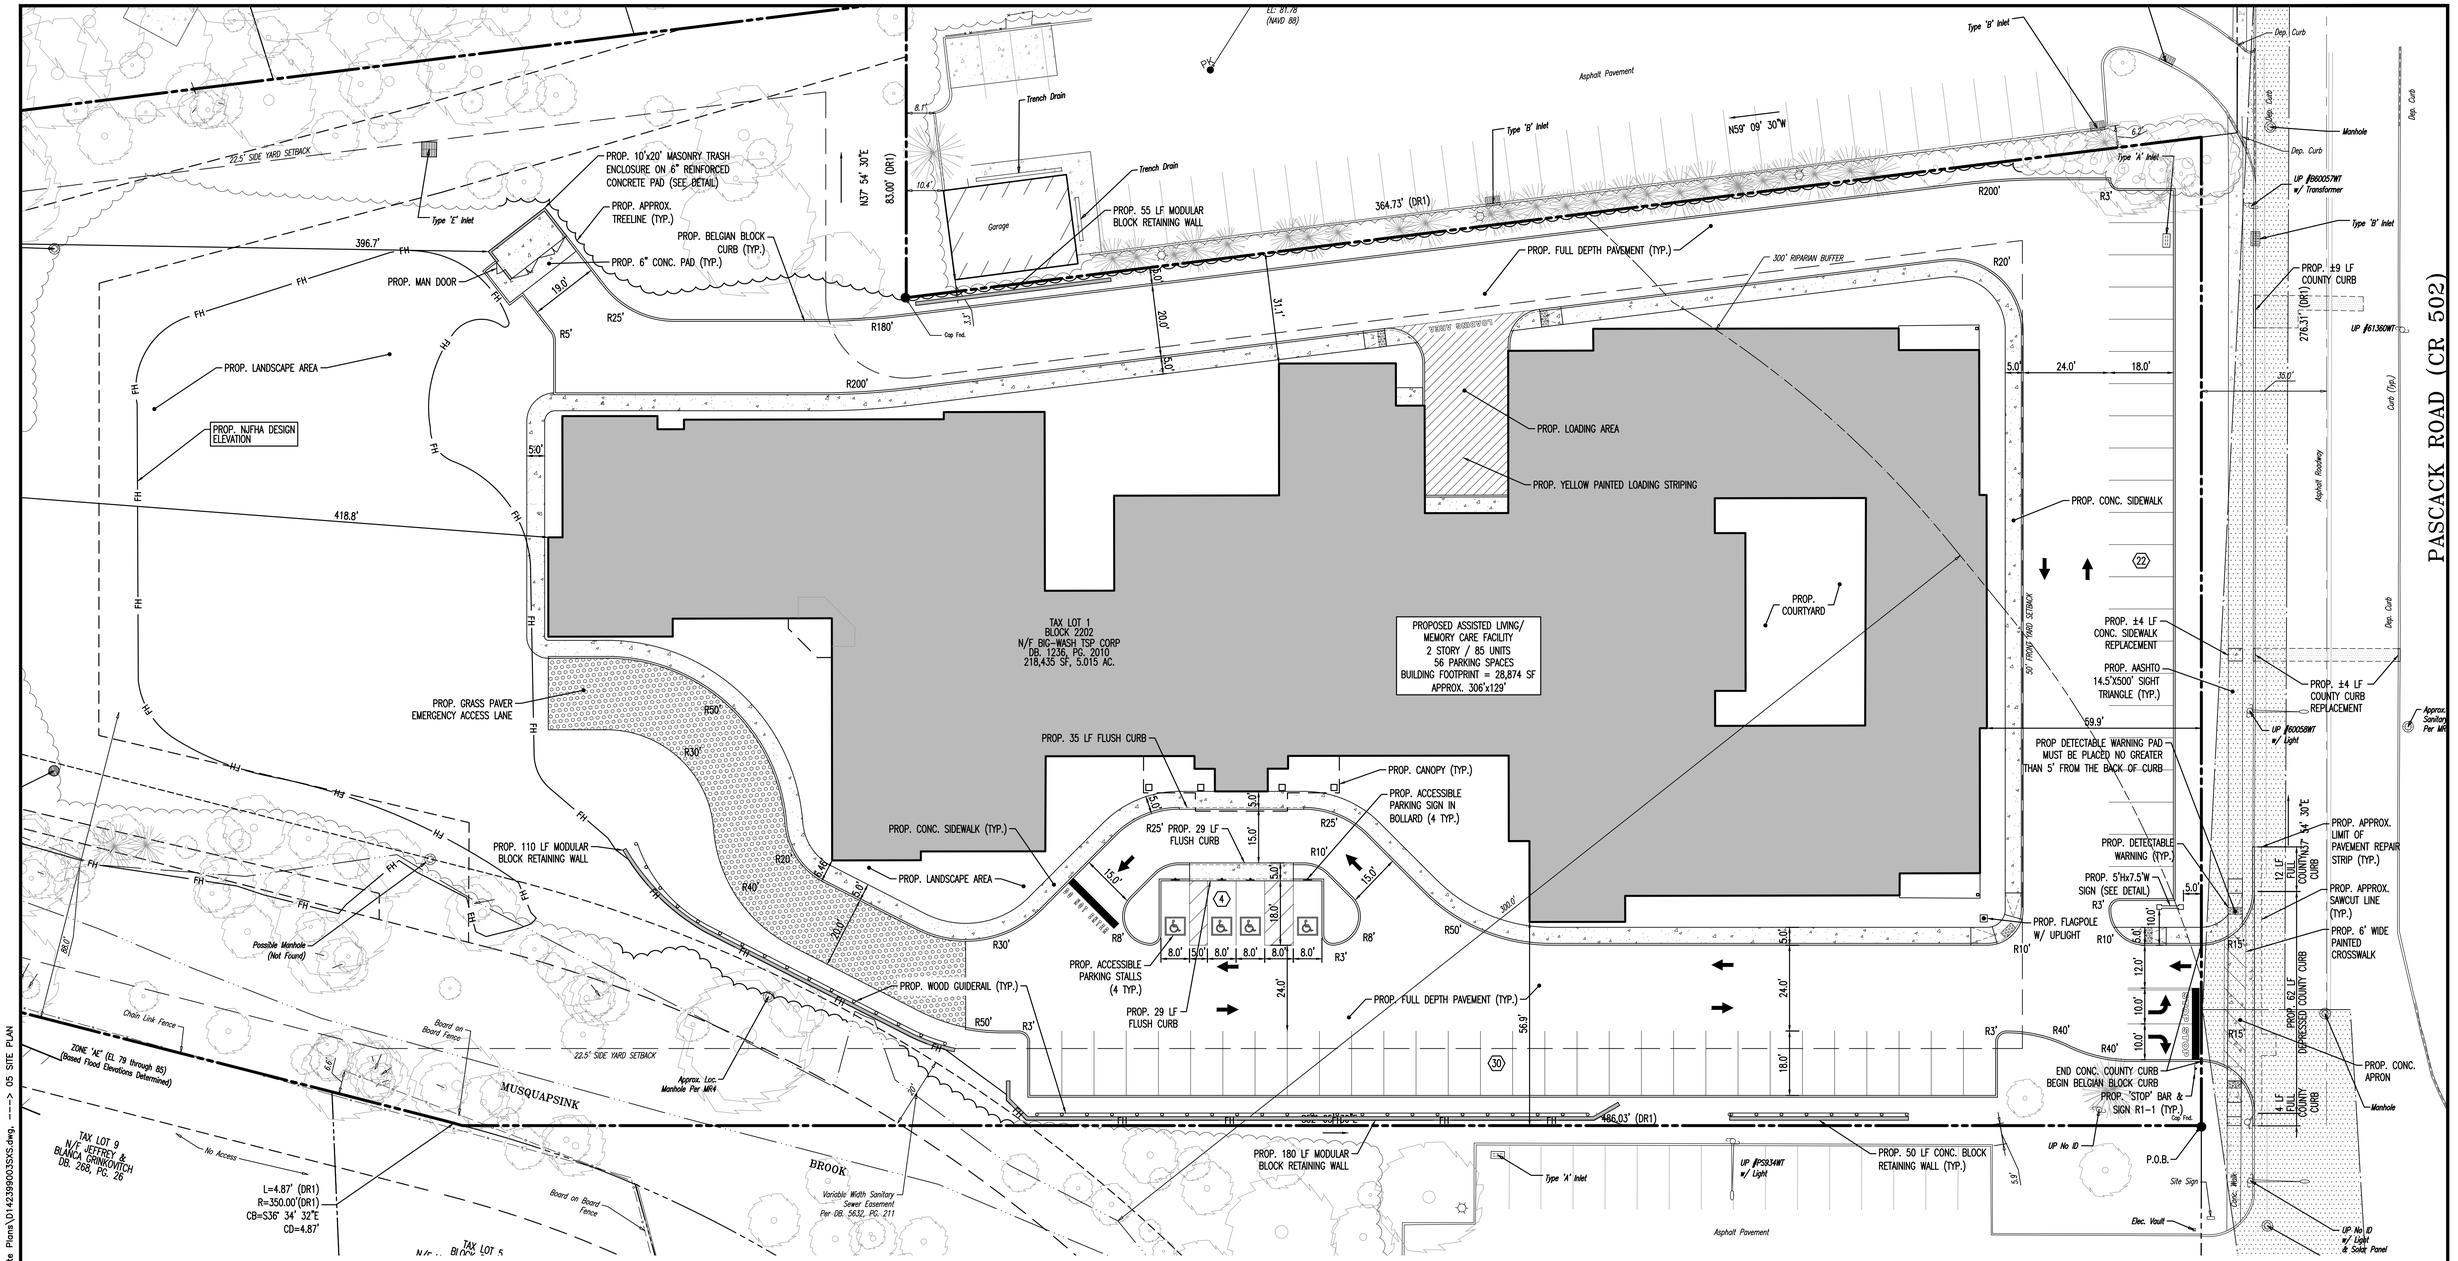

Plotted: 07/09/20 – 6:11 PM, By: jgardes, – Product Ver: 23.1s (LMS Tech)
File: P:\DECPC PROJECTS\1423 Capitol Seniors Housing\99-003 Washington\Dwg\Site Plans\D1423990O3SXS.dwg, ----> 05 SITE PLAN

APPROVED BY THE COUNTY PLANNING BOARD, COUNTY OF BERGEN, NEW JERSEY

ATTESTED TO BY: DATE

GRAPHIC SCALE

–20 0 10 20 40 80

(IN FEET)
1 INCH = 20 FT.

SEE SHEET 4 OF 21 FOR SITE PLAN NOTES

Rev.	Date	Comments	By
4	07/09/20	REVISED PER NEW BUILDING FOOTPRINT	JDG
3	05/26/20	REVISED PER TOWNSHIP COMMENTS	JDG
2	05/04/20	REVISED PER SURVEY UPDATE	DJS
1	03/20/20	REVISED PER COMPLETENESS COMMENTS	JTG

THIS PLAN SET IS FOR PERMITTING PURPOSES ONLY AND MAY NOT BE USED FOR CONSTRUCTION

DYNAMIC ENGINEERING
LAND DEVELOPMENT CONSULTING • PERMITTING • GEOTECHNICAL • ENVIRONMENTAL • SURVEY • PLANNING & ZONING
Offices conveniently located in:
Lake Como, New Jersey T: 732.974.0198 | Chester, New Jersey T: 908.879.9229 | Newyork, New Jersey T: 973.755.7200 | Toms River, New Jersey T: 732.974.0198
Allen, Texas T: 972.534.2100 | Austin, Texas T:512.646.2646 | Houston, Texas T: 281.789.6400
Newtown, Pennsylvania T: 267.685.0276 | Delray Beach, Florida T: 561.921.8570
245 Main Street - Suite 110
Chester, NJ 07930
T: 908.879.9229
F: 908.879.0222
www.dynamicec.com

TITLE: SITE PLAN

PROJECT: **CAPITOL SENIORS HOUSING**
PROPOSED ASSISTED LIVING
BLOCK 2202, LOT 1
620 PASCACK ROAD (CR 502)
TOWNSHIP OT WASHINGTON, BERGEN COUNTY, NEW JERSEY

JOB No: 1423-99-003
DATE: 01/10/2020
DRAWN BY: JTG/DJS
SCALE: (H) 1"=20' (V)
DESIGNED BY: MLR
CHECKED BY: DTS
CHECKED BY: –
SHEET No: 5 OF 21
Rev. # 4

JOSEPH G. JAWORSKI
PROFESSIONAL ENGINEER
NEW JERSEY LICENSE No. 36618

DANIEL T. SEHNAL
PROFESSIONAL ENGINEER
NEW JERSEY LICENSE No. 53572

811 PROTECT YOURSELF
ALL STATES REQUIRE NOTIFICATION OF EXCAVATION, DESIGNERS, OR ANY PERSON PREPARING TO DISTURB THE EARTH'S SURFACE ANYWHERE IN ANY STATE
Know what's below. Call before you dig.
FOR STATE SPECIFIC DIRECT PHONE NUMBERS VISIT: WWW.CALL811.COM

COPYRIGHT © 2020 – DYNAMIC ENGINEERING CONSULTANTS, PC – ALL RIGHTS RESERVED