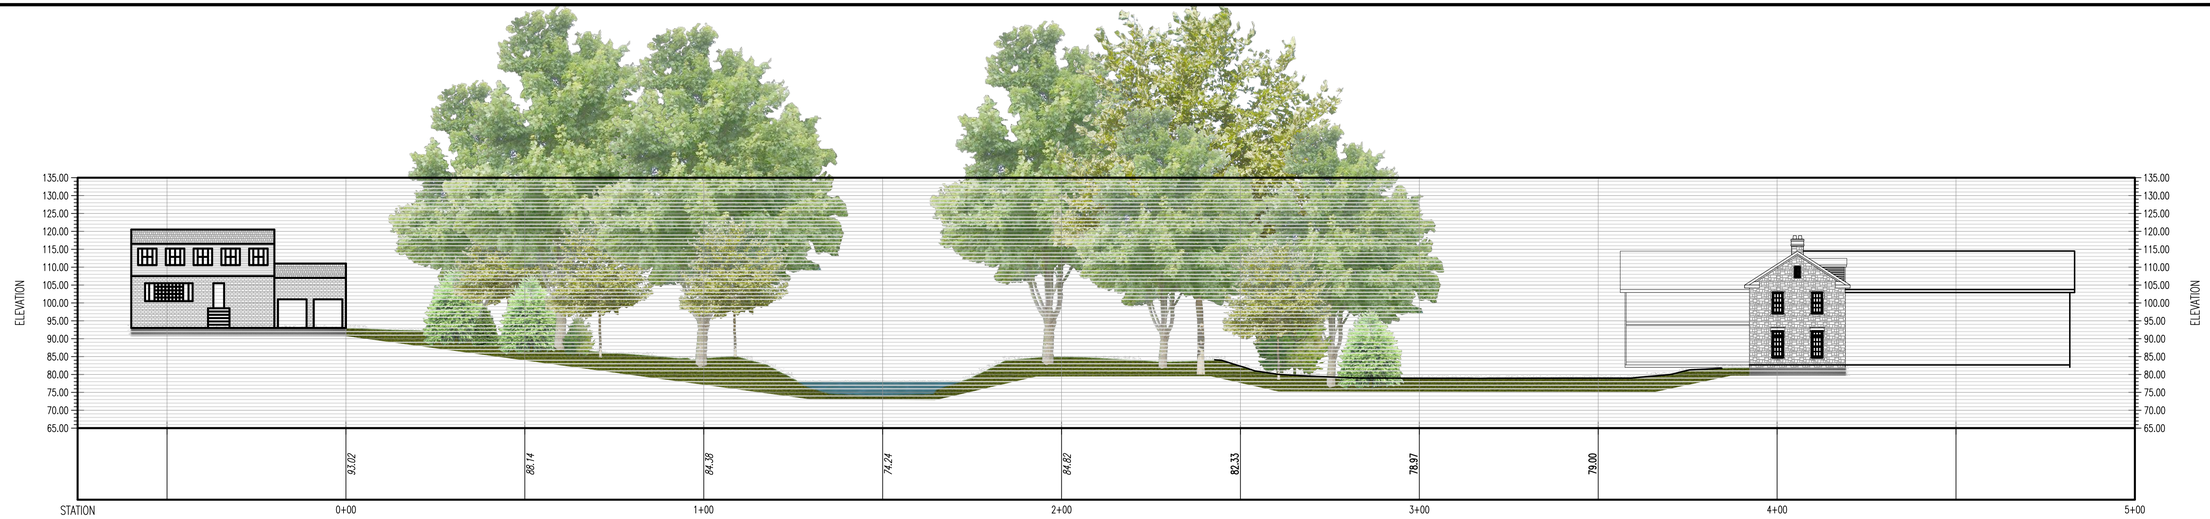

SITE PROFILE CROSS SECTION A

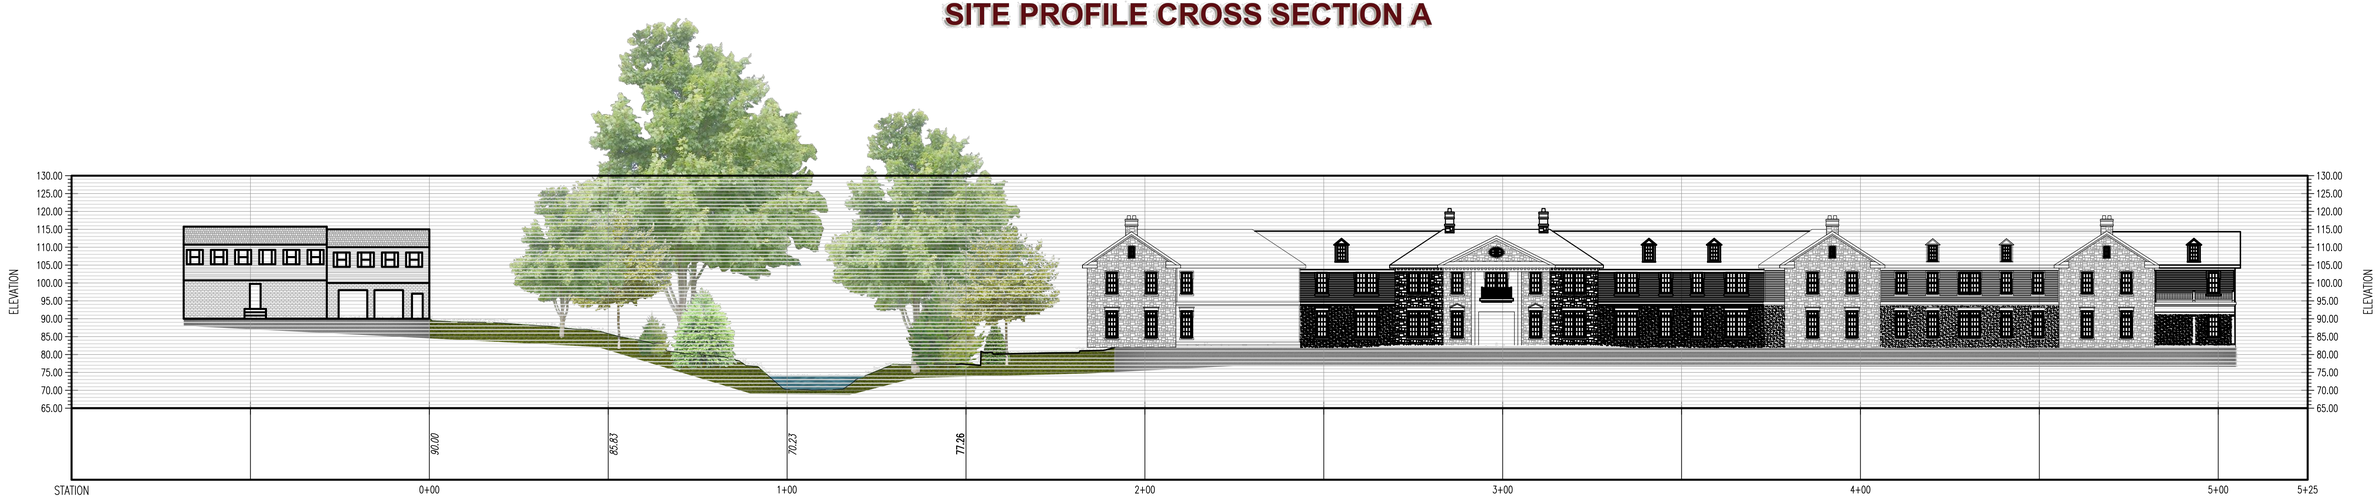

SITE PROFILE CROSS SECTION B

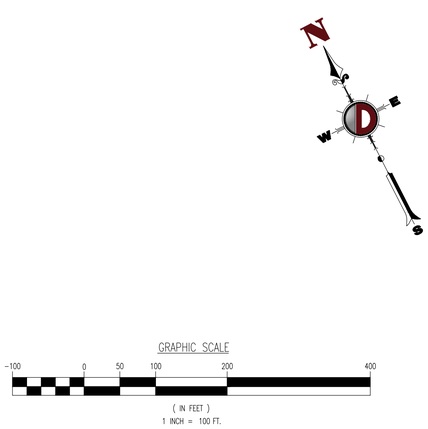

KEY MAP

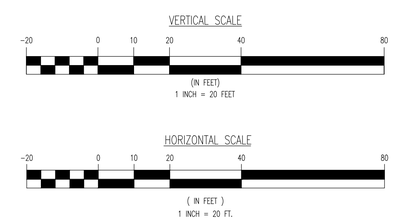

THIS DRAWING HAS BEEN PREPARED BASED ON A SITE PLAN SET DATED 07/16/2020

THIS PLAN SET IS FOR PERMITTING PURPOSES ONLY AND MAY NOT BE USED FOR CONSTRUCTION

Rev.	Date	Comments	By

DYNAMIC ENGINEERING
LAND DEVELOPMENT CONSULTING • PERMITTING • GEOTECHNICAL • ENVIRONMENTAL • SURVEY • PLANNING & ZONING
Offices conveniently located in:
Lake Como, New Jersey T: 732.974.0198 | Chester, New Jersey T: 908.879.9229 | Newark, New Jersey T: 973.755.7200 | Toms River, New Jersey T: 732.974.0198
Allen, Texas T: 972.534.2100 | Austin, Texas T:512.646.2646 | Houston, Texas T: 281.789.6400
Newtown, Pennsylvania T: 267.685.0276 | Delray Beach, Florida T: 561.921.8570
245 Main Street - Suite 110
Chester, NJ 07930
T: 908.879.9229
F: 908.879.0222
www.dynamicec.com

TITLE:

SIGHT PROFILES EXHIBIT

PROJECT: **CAPITOL SENIORS HOUSING**
PROPOSED ASSISTED LIVING
BLOCK 2202, LOT 1
620 PASCACK ROAD (CR 502)
TOWNSHIP OT WASHINGTON, BERGEN COUNTY, NEW JERSEY

JOB No: 1423-99-003	DATE: 07/21/2020
DRAWN BY: JTG/DJS	SCALE: (H) 1"=20' (V)
DESIGNED BY: MLR	SHEET No: 2 OF 2
CHECKED BY: DTS	
CHECKED BY: _	Rev. # 0

JOSEPH G. JAWORSKI
PROFESSIONAL ENGINEER
NEW JERSEY LICENSE No. 36618

DANIEL T. SEHNAL
PROFESSIONAL ENGINEER
NEW JERSEY LICENSE No. 53572

811 Know what's below. Call before you dig.
PROTECT YOURSELF
ALL STATES REQUIRE NOTIFICATION OF EXCAVATORS, DESIGNERS, OR ANY PERSON PREPARING TO DISTURB THE EARTH'S SURFACE ANYWHERE IN ANY STATE
FOR STATE SPECIFIC DIRECT PHONE NUMBERS VISIT: WWW.CALL811.COM

Plotted: 07/20/20 - 4:06 PM, By: aventurini, - Product Ver: 23.1s (LMS Tech)
File: P:\DECPC PROJECTS\1423 Capital Seniors Housing\99-003 Washington\Dwg\Exhibits (Misc)\Cross-Sections Exhibit\DWG Working Files\D14239003CSE.dwg, ---> 02 SIGHT PROFILES

COPYRIGHT © 2020 - DYNAMIC ENGINEERING CONSULTANTS, PC - ALL RIGHTS RESERVED