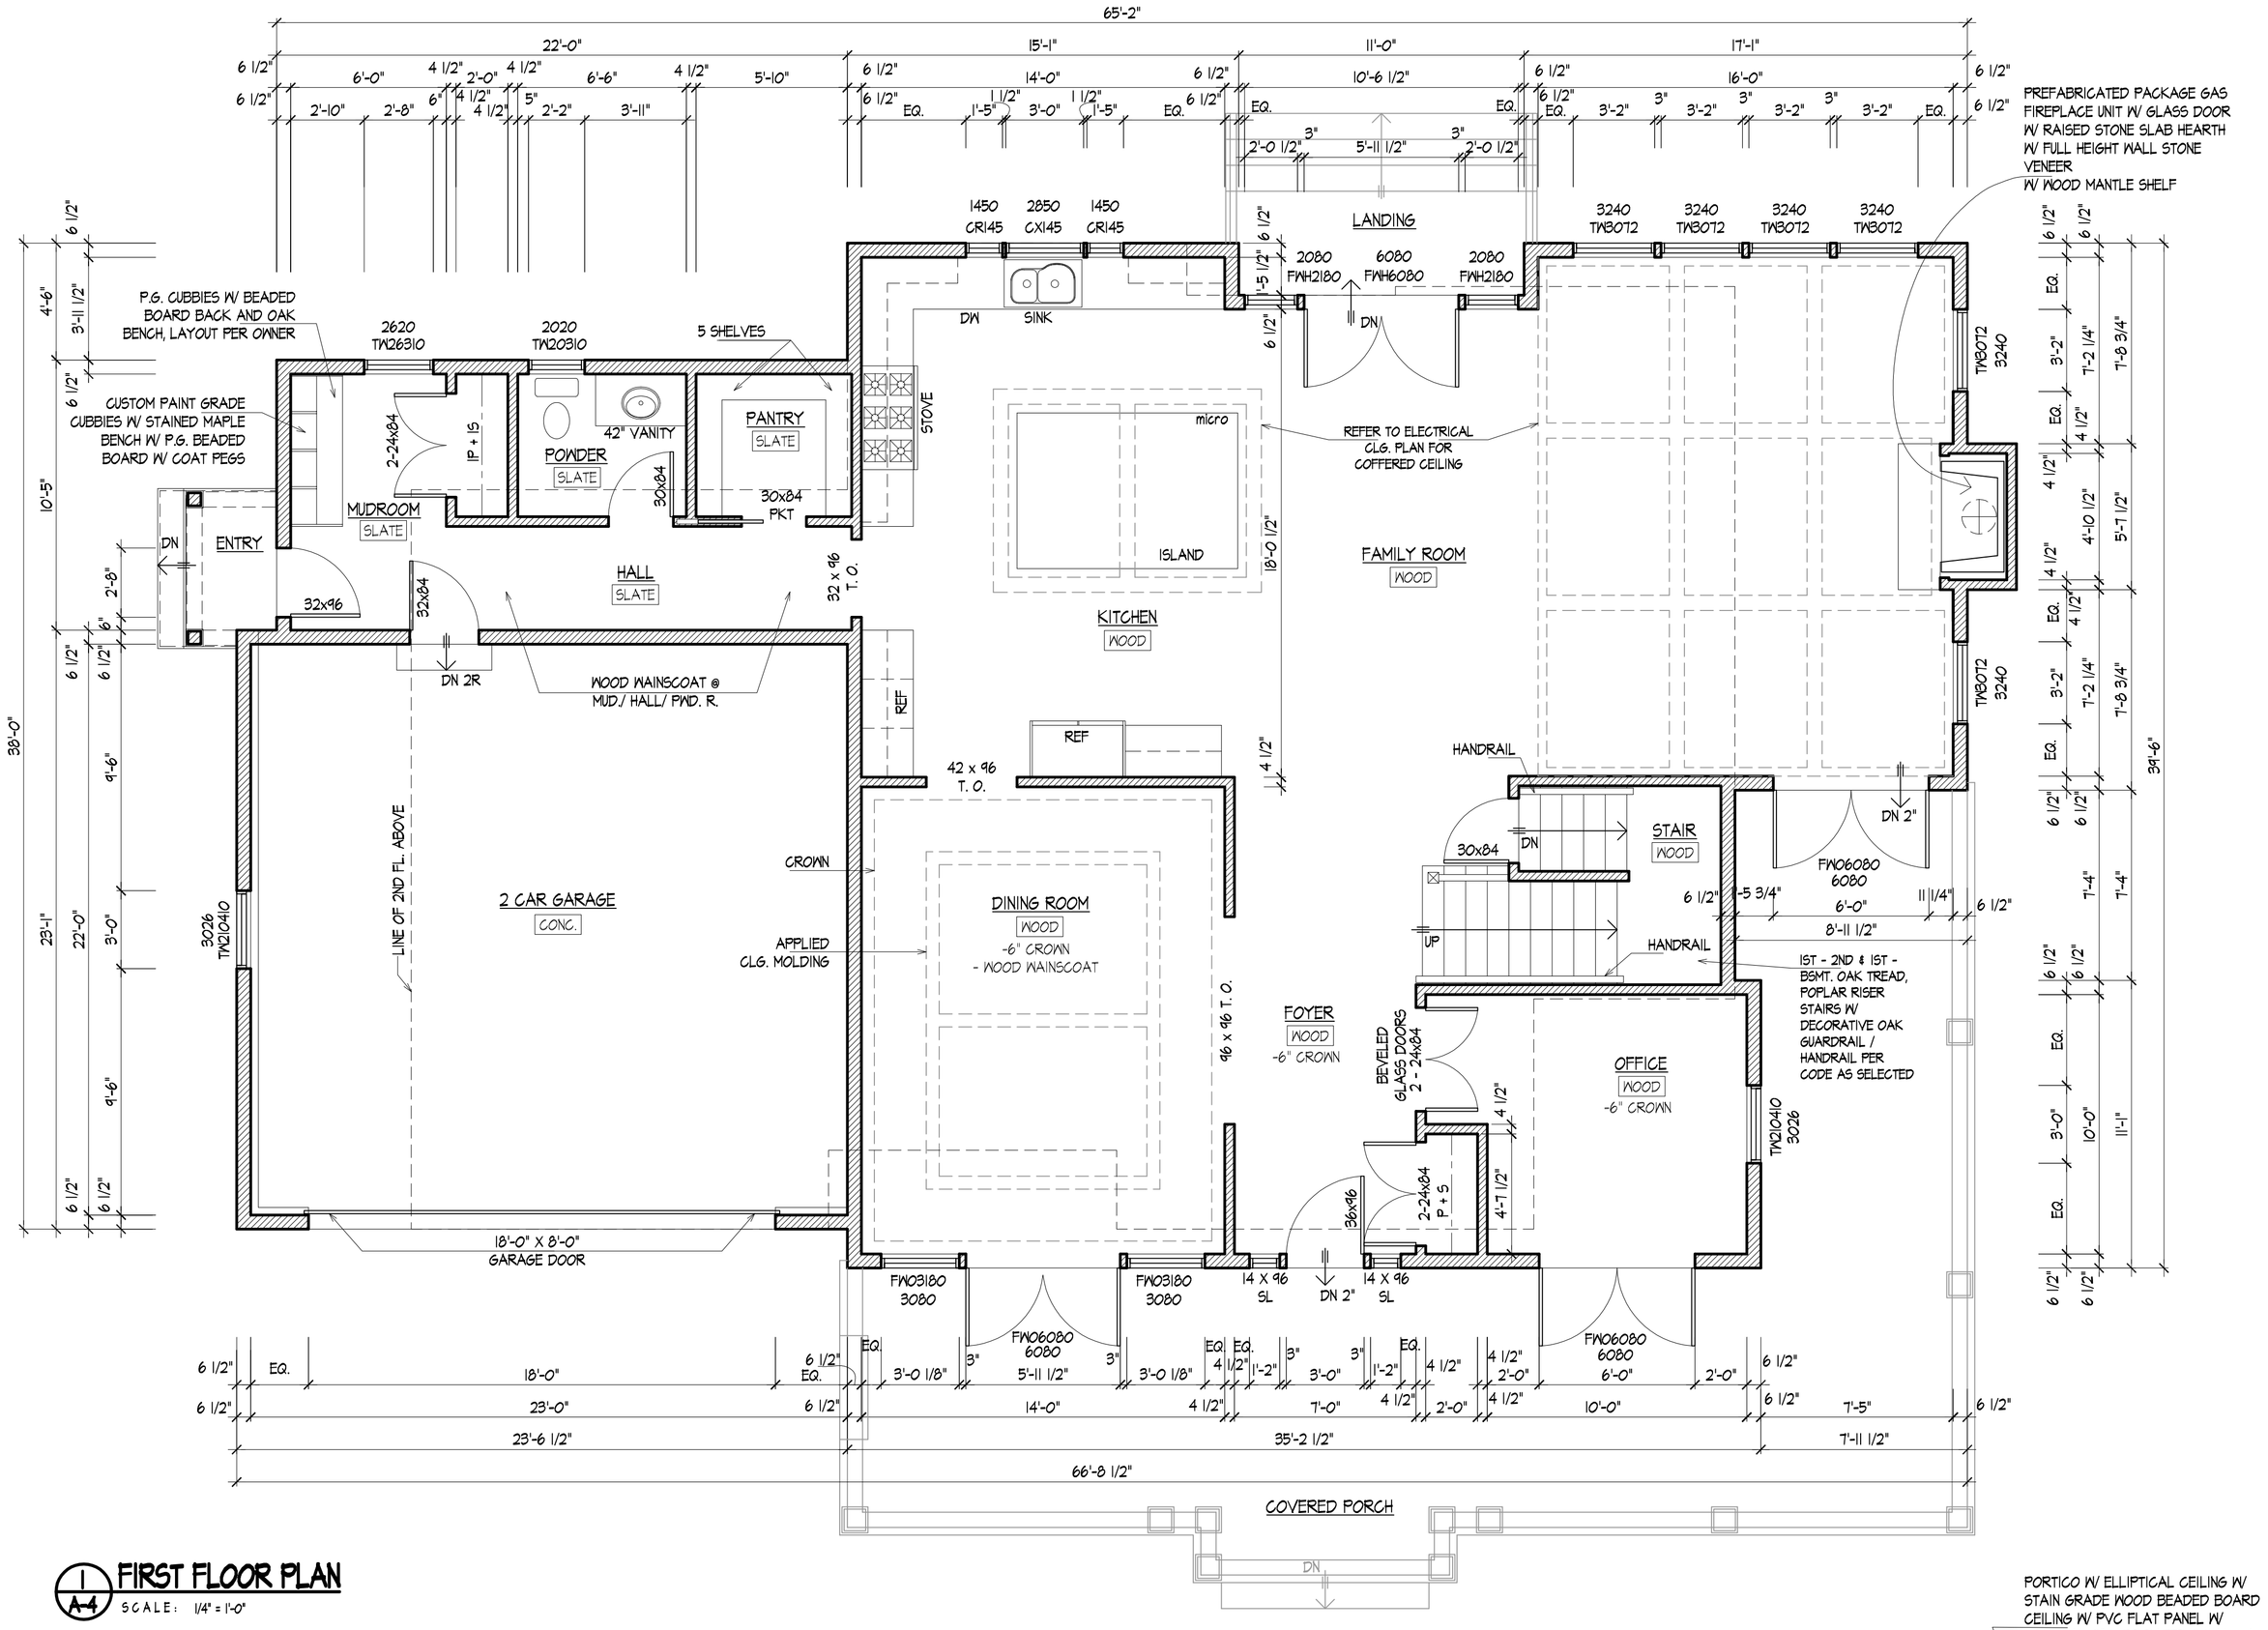

1 A-4 FIRST FLOOR PLAN

SCALE: 1/4" = 1'-0"

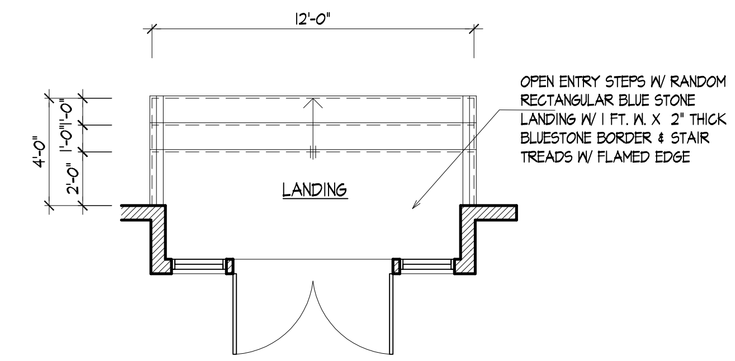

2 A-4 REAR STEPS PLAN

SCALE: 1/4" = 1'-0"

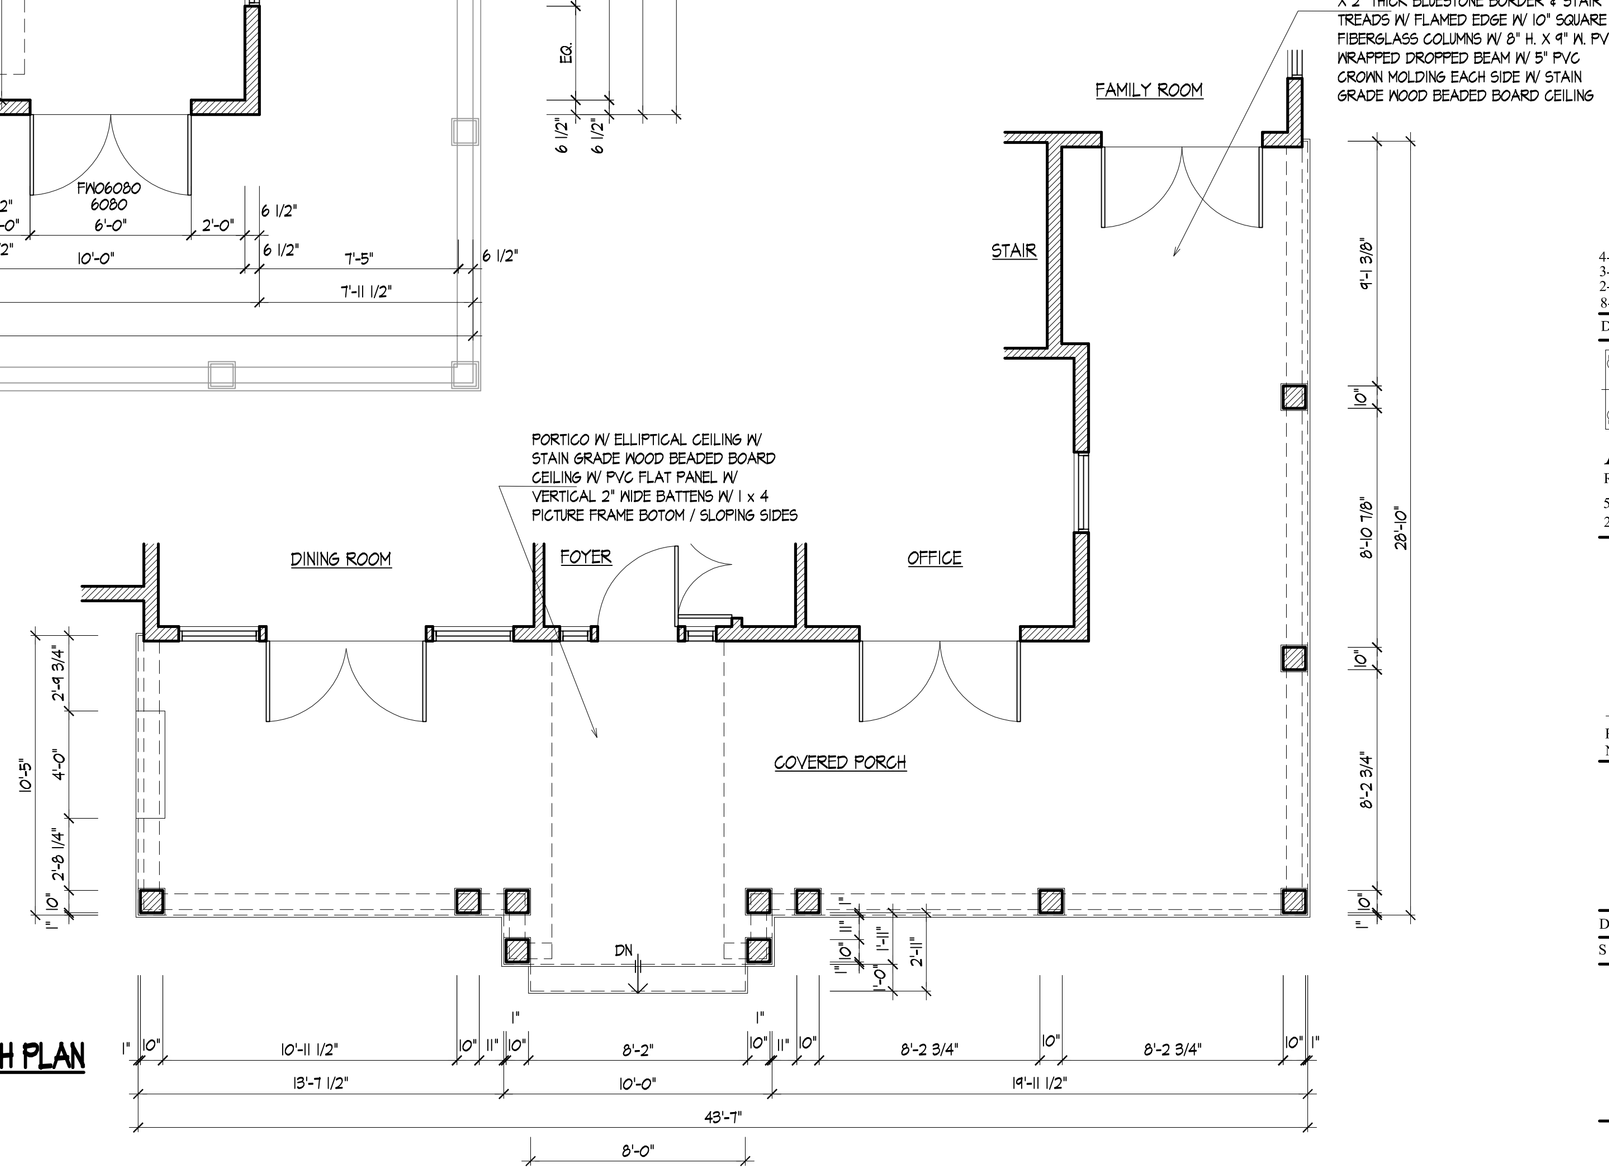

4 A-4 FRONT PORCH PLAN

SCALE: 1/4" = 1'-0"

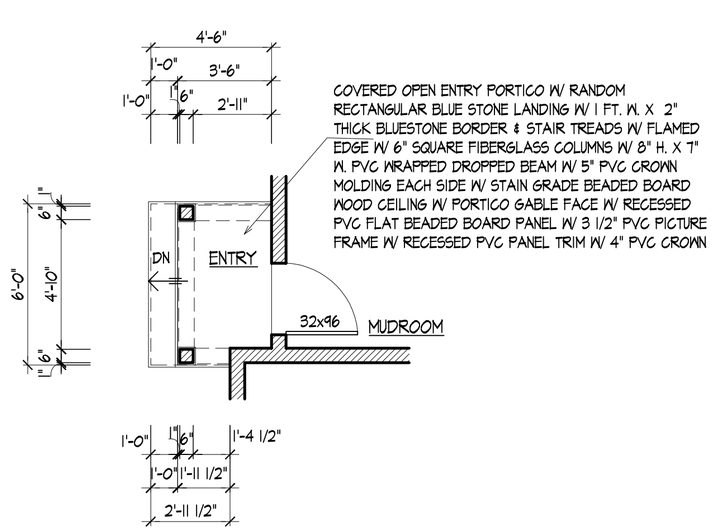

3 A-4 SIDE ENTRY STEPS PLAN

SCALE: 1/4" = 1'-0"

DATE	ISSUE
4-24-2020	ISSUED FOR BID
3-20-2020	ISSUED FOR OWNER REVIEW
2-5-2020	ISSUED FOR ZONING APPROVAL
8-29-2019	ISSUED FOR OWNER REVIEW

RDS ARCHITECTS
ROGER SCHLICHT ARCHITECT
56 Walthery Avenue, Ridgewood, New Jersey 07450
2 0 1 . 4 4 7 . 1 9 6 2

Roger D. Schlicht
NJ. Licence No. 09576

LEHMAN RESIDENCE

166 Sussex Road

Township of Washington, N.J.

DATE: 8-29-2019
SCALE: AS NOTED

FIRST FLOOR PLAN
REAR STEPS / SIDE ENTRY
FRONT PORCH PLANS

A-4