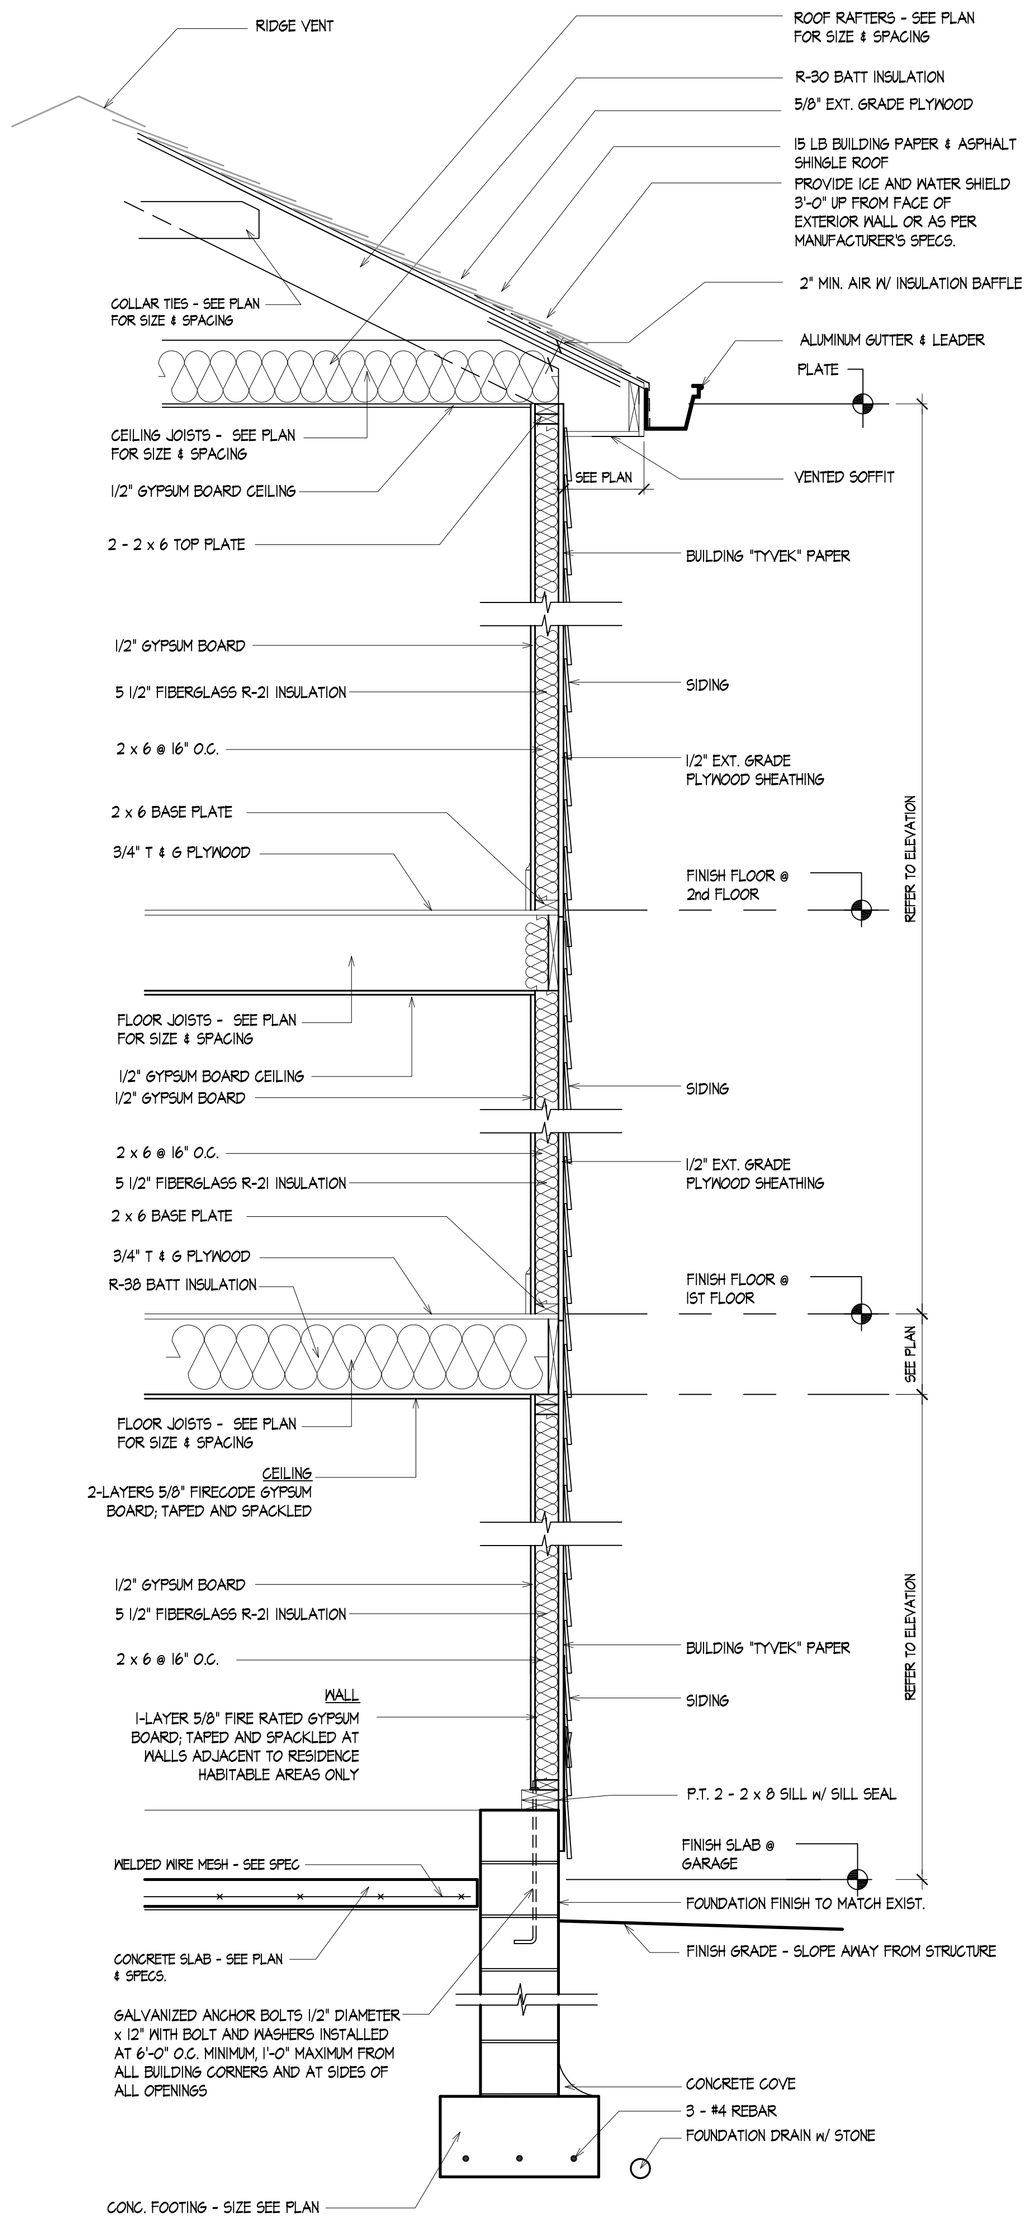

1 / A-5 GARAGE 2-STORY WALL SECTION

SCALE: 3/4" = 1'-0"

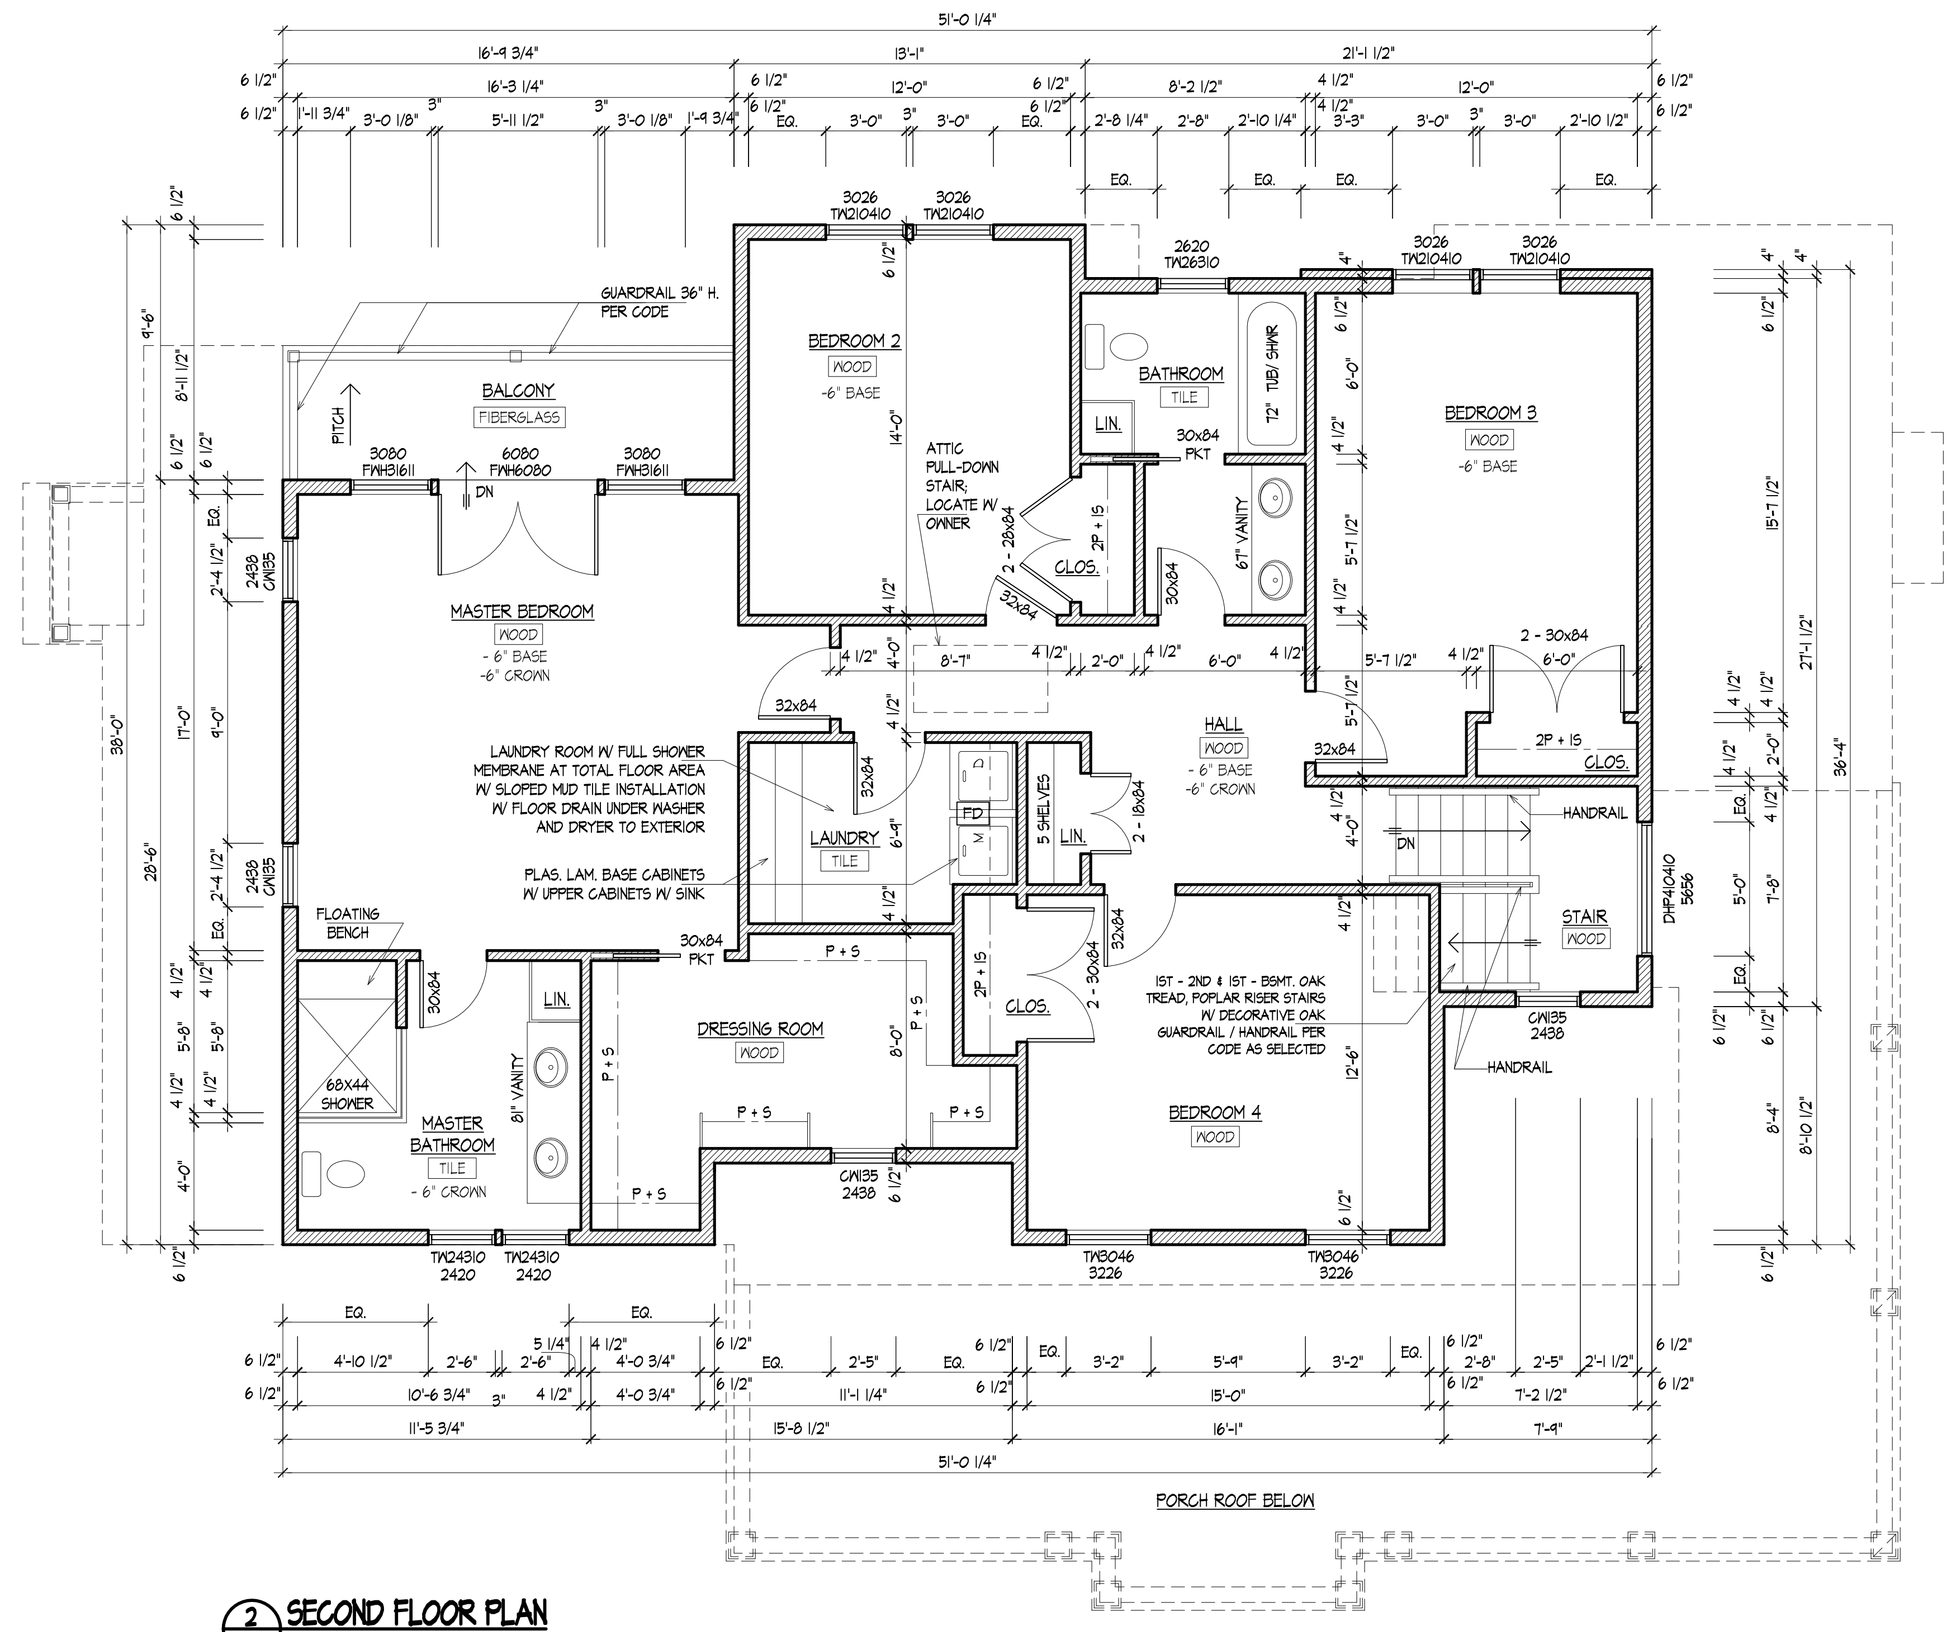

2 / A-5 SECOND FLOOR PLAN

SCALE: 1/4" = 1'-0"

DATE	ISSUE
4-24-2020	ISSUED FOR BID
3-20-2020	ISSUED FOR OWNER REVIEW
2-5-2020	ISSUED FOR ZONING APPROVAL
8-29-2019	ISSUED FOR OWNER REVIEW

R D S ARCHITECTS
ROGER SCHLICHT ARCHITECT
56 Walthery Avenue, Ridgewood, New Jersey 07450
2 0 1 . 4 4 4 . 1 9 6 2

Roger D. Schlicht
NJ. Licence No. 09576

LEHMAN RESIDENCE

166 Sussex Road

Township of Washington, N.J.

DATE: 8-29-2019
SCALE: AS NOTED

GARAGE 2-STORY
WALL SECTION
SECOND FLOOR PLAN

A-5