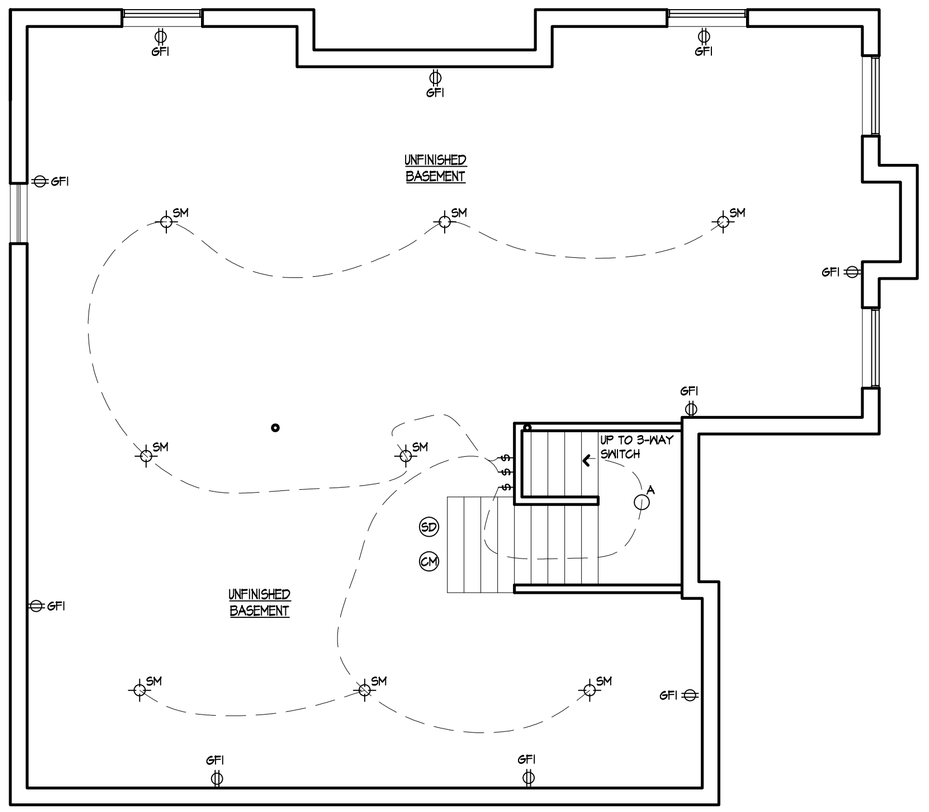

1 A-8 BASEMENT ELECTRICAL PLAN

SCALE: 1/4" = 1'-0"

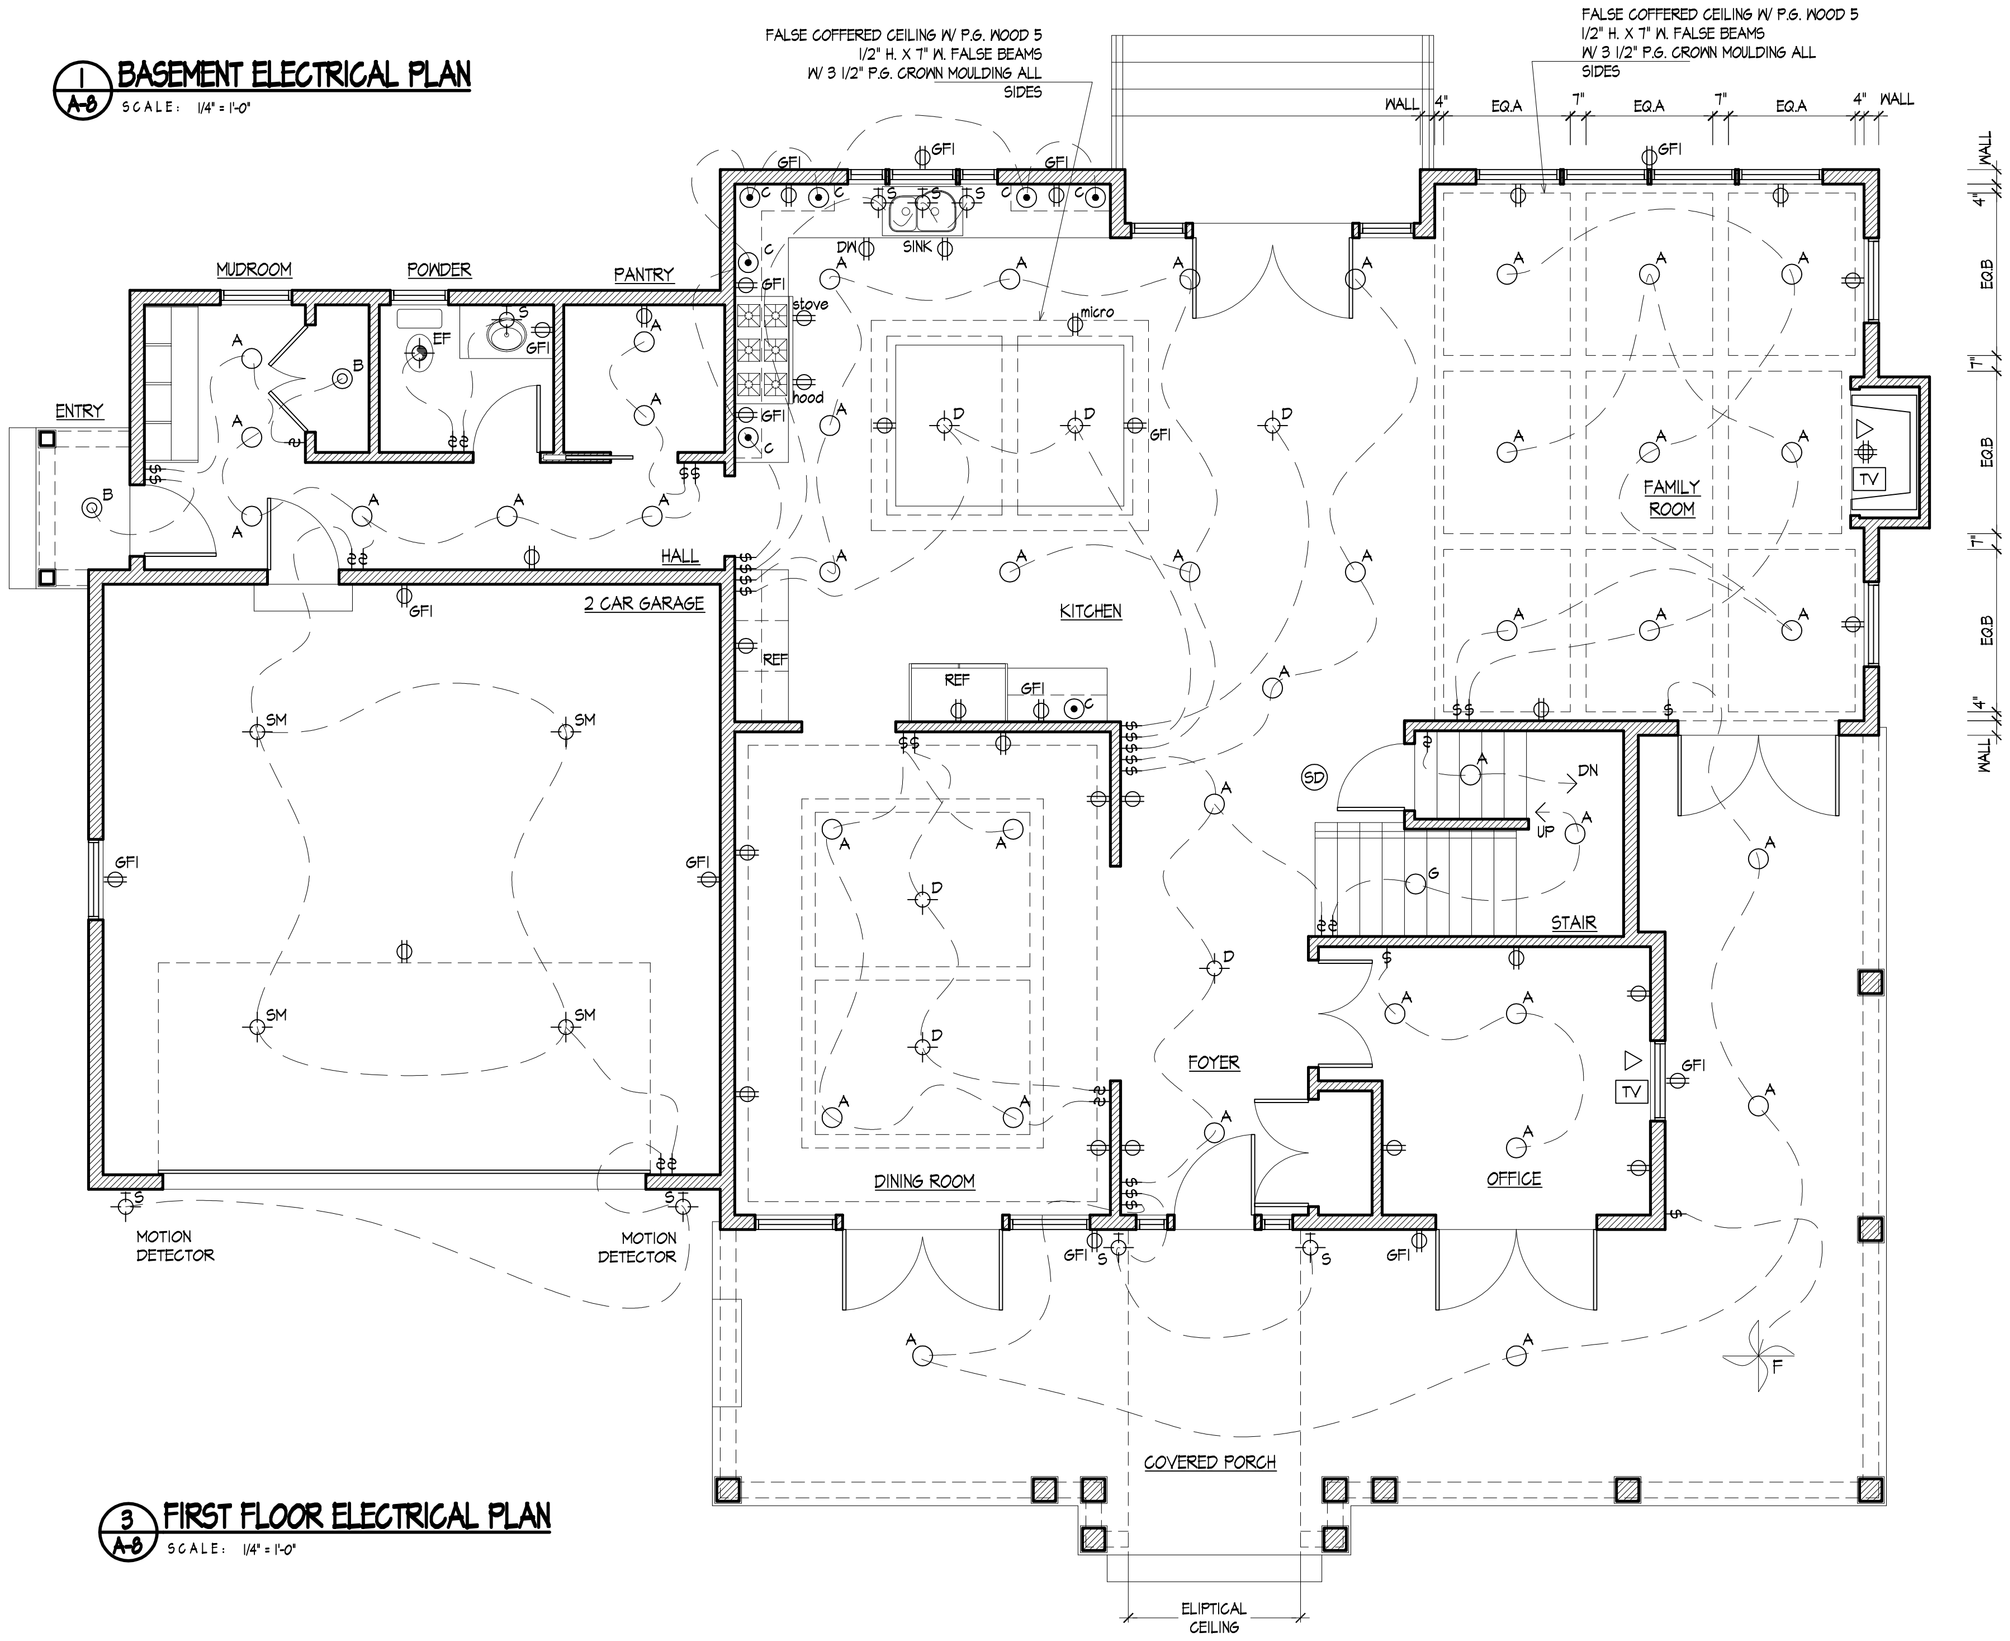

3 A-8 FIRST FLOOR ELECTRICAL PLAN

SCALE: 1/4" = 1'-0"

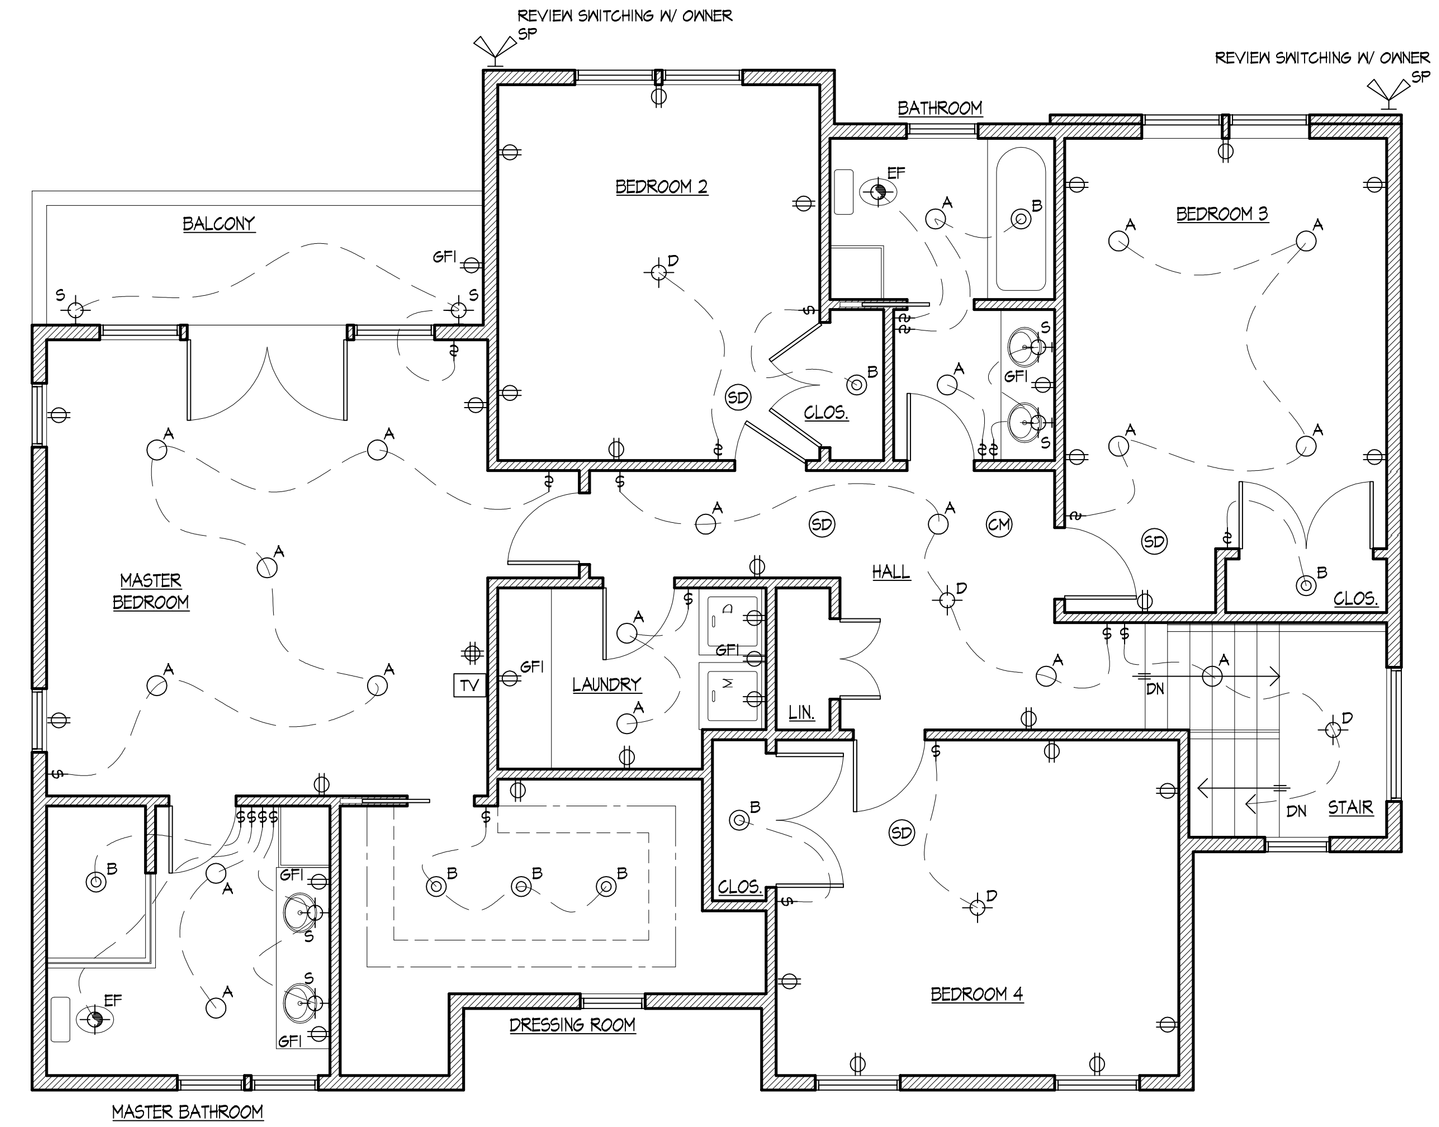

2 A-8 SECOND FLOOR ELECTRICAL PLAN

SCALE: 1/4" = 1'-0"

ELECTRICAL LEGEND

- A — RECESSED 4" INCANDESCENT DOWN LIGHT FIXTURE
- B — RECESSED 4" INCANDESCENT DOWN LIGHT FIXTURE W/ LENSE
- C — UNDER CABINET HALOGEN LOW VOLTAGE STRIP LIGHT
- D — DECORATIVE PENDANT FIXTURE
- SM — SURFACED MOUNTED
- EF — BATHROOM EXHAUST FAN TO EXTERIOR
- G — RECESSED 4" INCANDESCENT DOWN LIGHT @ SLOPED CEILING
- S — DECORATIVE SCONCE FIXTURE
- TELEPHONE/ DATA FAX/ MODEM RECEPTACLE (6 RECEPTACLE CONNECTIONS)
- DUPLEX ELECTRICAL RECEPTACLE
- QUAD ELECTRICAL RECEPTACLE
- GFI — DUPLEX ELECTRICAL RECEPTACLE W/ GROUND FAULT INTERRUPTER
- DUPLEX RECEPTACLE W/ SWITCH CONTROLLED OUTLET
- $ — SWITCH
- SD — SMOKE DETECTOR
- CM — CARBON MONOXIDE DETECTOR
- TV — CABLE TV RECEPTACLE
- SP — OUTDOOR SPOTLIGHT FIXTURE
- F — CEILING FAN

DATE	ISSUE
4-24-2020	ISSUED FOR BID
3-20-2020	ISSUED FOR OWNER REVIEW
2-5-2020	ISSUED FOR ZONING APPROVAL
8-29-2019	ISSUED FOR OWNER REVIEW

R D S ARCHITECTS
ROGER SCHLICHT ARCHITECT
56 Walthery Avenue, Ridgewood, New Jersey 07450
2 0 1 . 4 4 7 . 1 9 6 2

Roger D. Schlicht
NJ. Licence No. 09576

LEHMAN RESIDENCE

166 Sussex Road

Township of Washington, N.J.

DATE:	8-29-2019
SCALE:	AS NOTED

ELECTRICAL PLANS

A-8