South Elevation

SCALE: 1/8" = 1'-0"

East Elevation

SCALE: 1/8" = 1'-0"

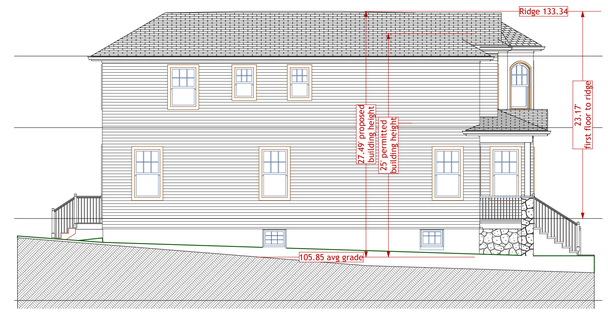

North Elevation

SCALE: 1/8" = 1'-0"

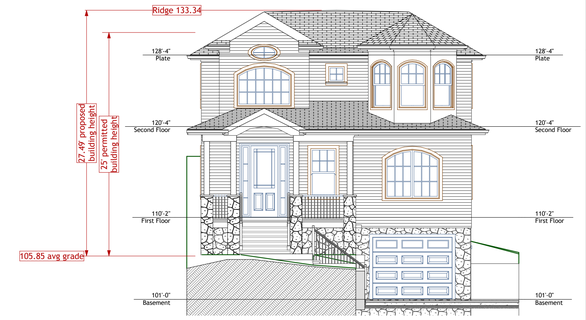

West Elevation

SCALE: 1/8" = 1'-0"

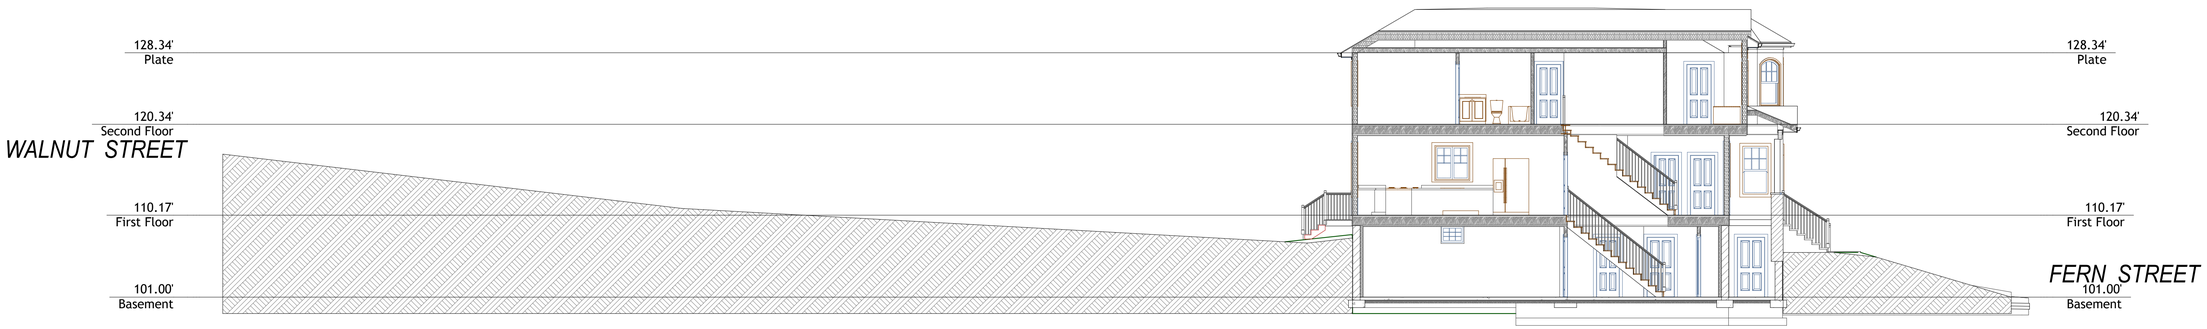

Section D

SCALE: 1/8" = 1'-0"

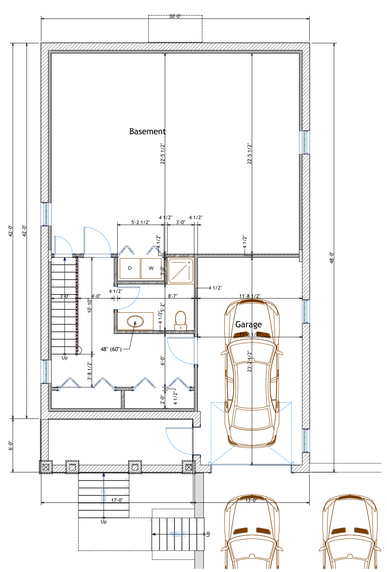

Basement Plan

SCALE: 1/8" = 1'-0"

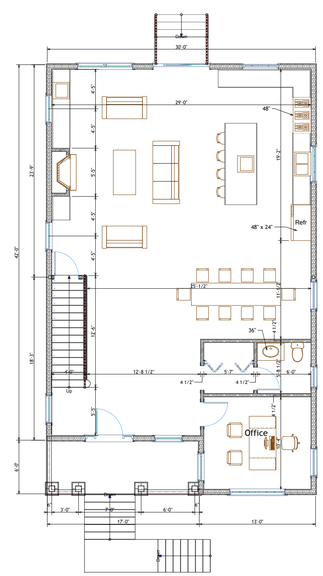

First Floor Plan

SCALE: 1/8" = 1'-0"

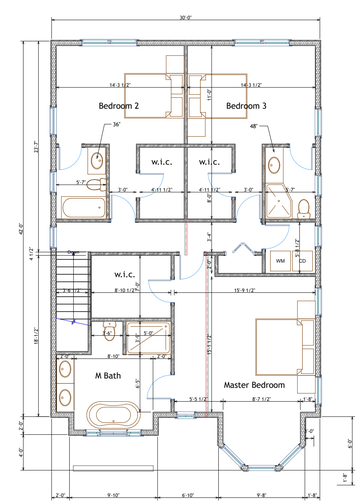

Second Floor Plan

SCALE: 1/8" = 1'-0"

JOHN J
GILCHRIST
ARCHITECT
A Professional Corporation

Date	Issue	Initial
9-2-20	add ridge dimension	JJG
8-27-20	for review	JJG
6-5-20	for review	JJG

New Residence
for
Ms Lorraine Rubino
397 Fern Street
Township of Washington
Bergen County New Jersey
Lot 19 Block 4308

Site Plan Approval

NJ 10567 NY 024343-1

John J Gilchrist
Architect
A Professional Corporation
210 Summit Avenue
Montvale NJ 07645
Phone 201 573 1877
JGilchristAIA@aol.com

1/8" = 1'-0"

Rubino
A1 of 1

1901209