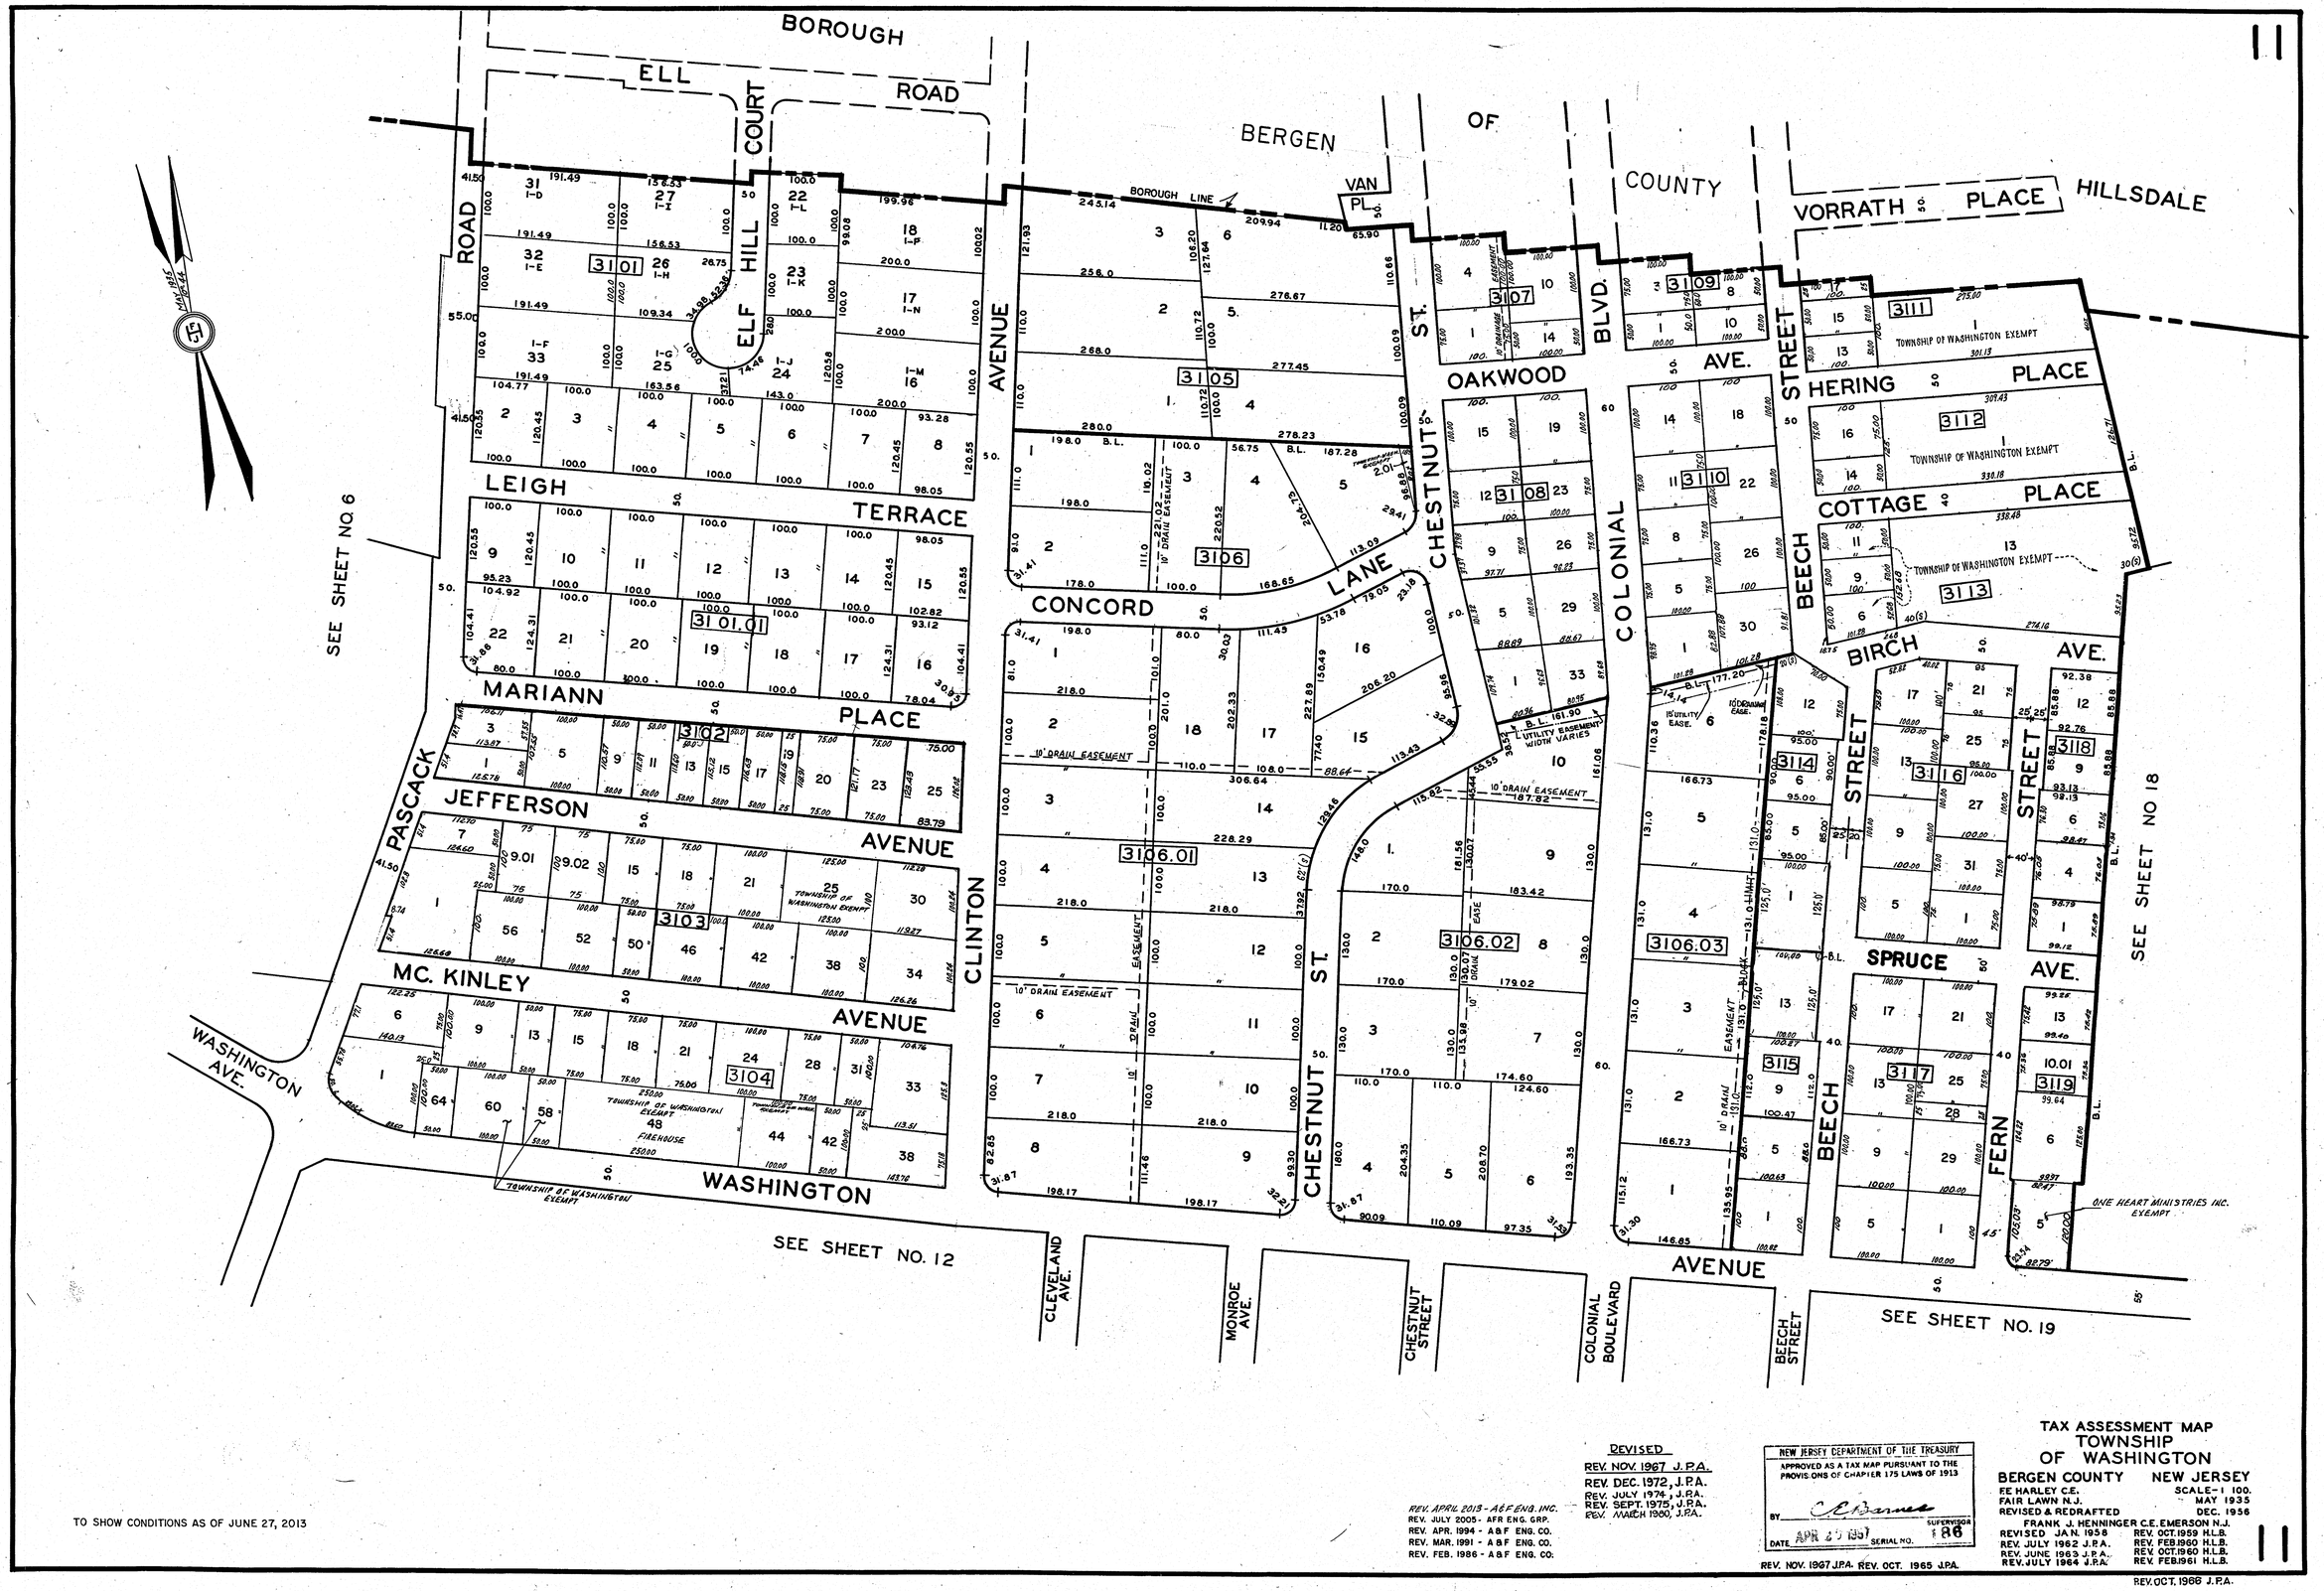

TO SHOW CONDITIONS AS OF JUNE 27, 2013

REV. APRIL 2013 - A&F ENG. INC.
REV. JULY 2005 - AFR ENG. GRP.
REV. APR. 1994 - A&F ENG. CO.
REV. MAR. 1991 - A&F ENG. CO.
REV. FEB. 1986 - A&F ENG. CO.

REVISED
REV. NOV. 1967 J.P.A.
REV. DEC. 1972, J.P.A.
REV. JULY 1974, J.P.A.
REV. SEPT. 1975, J.P.A.
REV. MARCH 1980, J.P.A.

NEW JERSEY DEPARTMENT OF THE TREASURY
APPROVED AS A TAX MAP PURSUANT TO THE PROVISIONS OF CHAPTER 175 LAWS OF 1913
BY C.E. Barnes SUPERVISOR
DATE APR 25 1967 SERIAL NO. 186

REV. NOV. 1967 J.P.A. REV. OCT. 1965 J.P.A.

TAX ASSESSMENT MAP
TOWNSHIP OF WASHINGTON
BERGEN COUNTY NEW JERSEY

E.E. HARLEY C.E.
FAIR LAWN N.J.
REVISED & REDRAFTED

SCALE-1 100.
MAY 1935
DEC. 1956

FRANK J. HENNINGER C.E. EMERSON N.J.
REVISED JAN. 1958
REV. JULY 1962 J.P.A.
REV. JUNE 1963 J.P.A.
REV. JULY 1964 J.P.A.
REV. OCT. 1959 H.L.B.
REV. FEB. 1960 H.L.B.
REV. OCT. 1960 H.L.B.
REV. FEB. 1961 H.L.B.

REV. OCT. 1966 J.P.A.

11