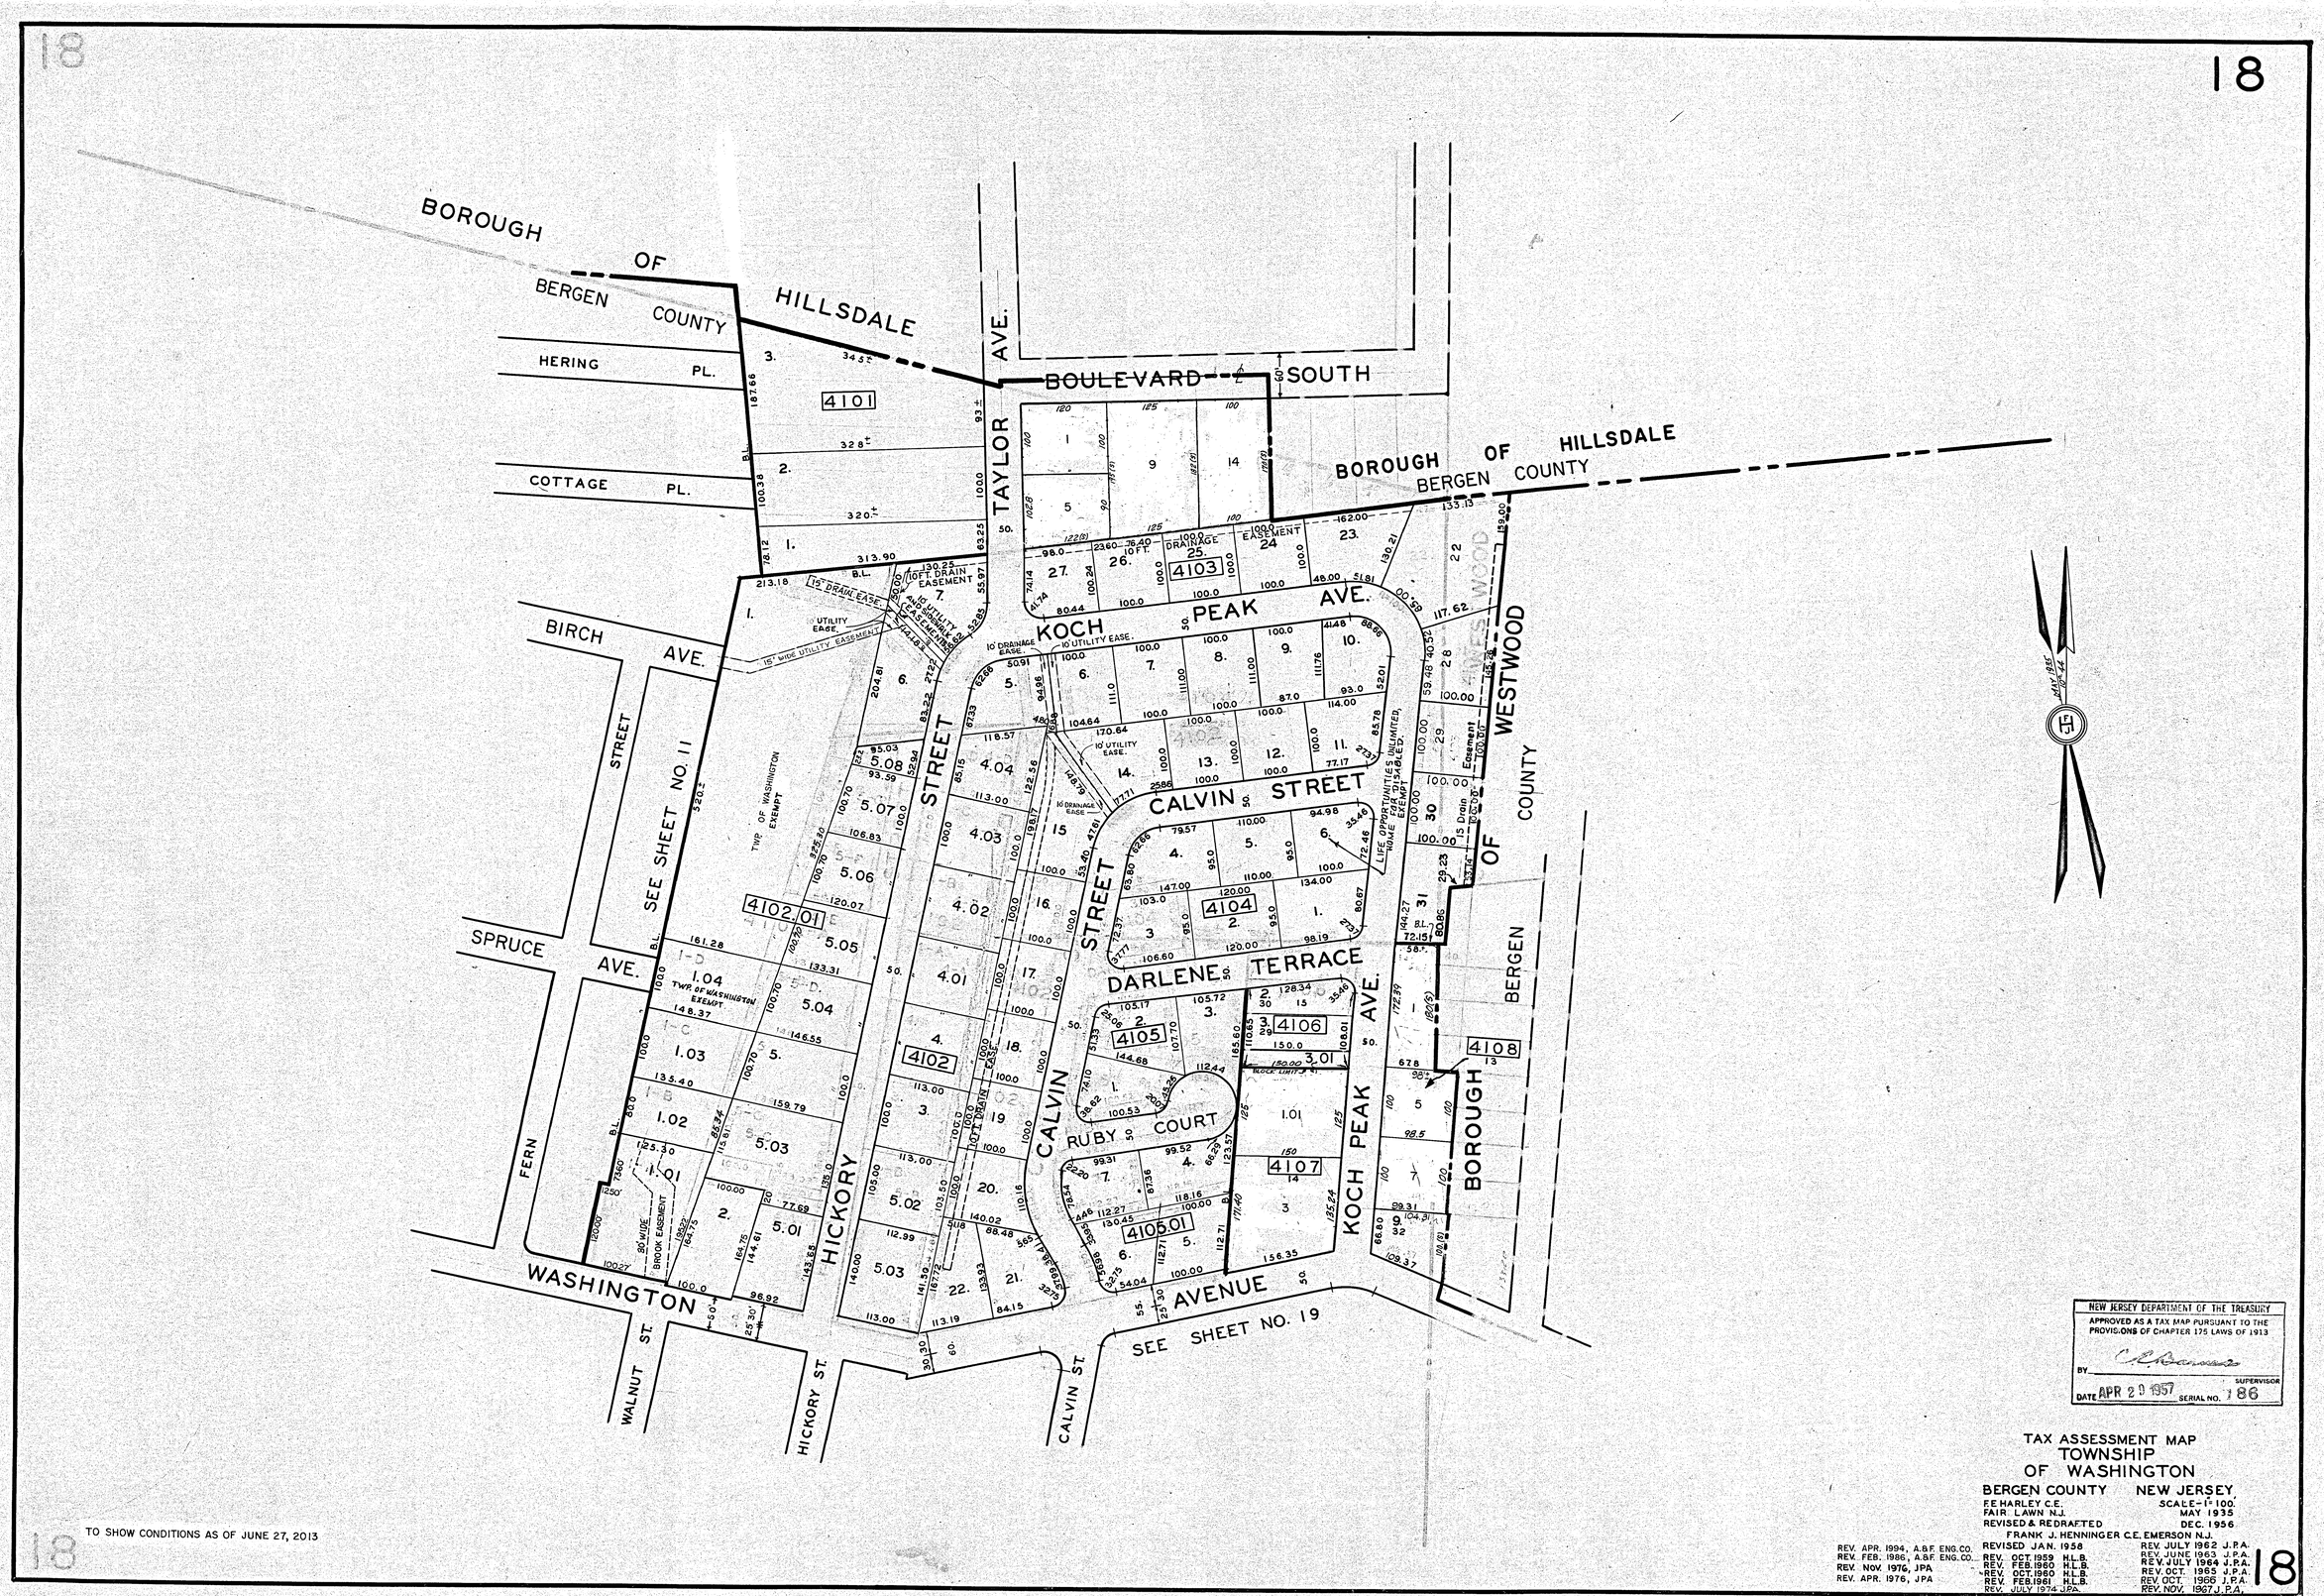

NEW JERSEY DEPARTMENT OF THE TREASURY
APPROVED AS A TAX MAP PURSUANT TO THE PROVISIONS OF CHAPTER 175 LAWS OF 1913
BY C. R. Barnes SUPERVISOR
DATE APR 29 1957 SERIAL NO. 186

TAX ASSESSMENT MAP
TOWNSHIP
OF WASHINGTON

BERGEN COUNTY NEW JERSEY

F.E. HARLEY C.E. SCALE-1"=100'
FAIR LAWN N.J. MAY 1935
REVISED & REDRAFTED DEC. 1956
FRANK J. HENNINGER C.E. EMERSON N.J.

REV. APR. 1994, A.&F. ENG. CO.
REV. FEB. 1986, A.&F. ENG. CO.
REV. NOV. 1976, JPA
REV. APR. 1976, JPA

REVISED JAN. 1958
REV. OCT. 1959 H.L.B.
REV. FEB. 1960 H.L.B.
REV. OCT. 1960 H.L.B.
REV. FEB. 1961 H.L.B.
REV. JULY 1974 J.P.A.

REV. JULY 1962 J.P.A.
REV. JUNE 1963 J.P.A.
REV. JULY 1964 J.P.A.
REV. OCT. 1965 J.P.A.
REV. OCT. 1966 J.P.A.
REV. NOV. 1967 J.P.A.
REV. JUNE 1970 J.P.A.

TO SHOW CONDITIONS AS OF JUNE 27, 2013