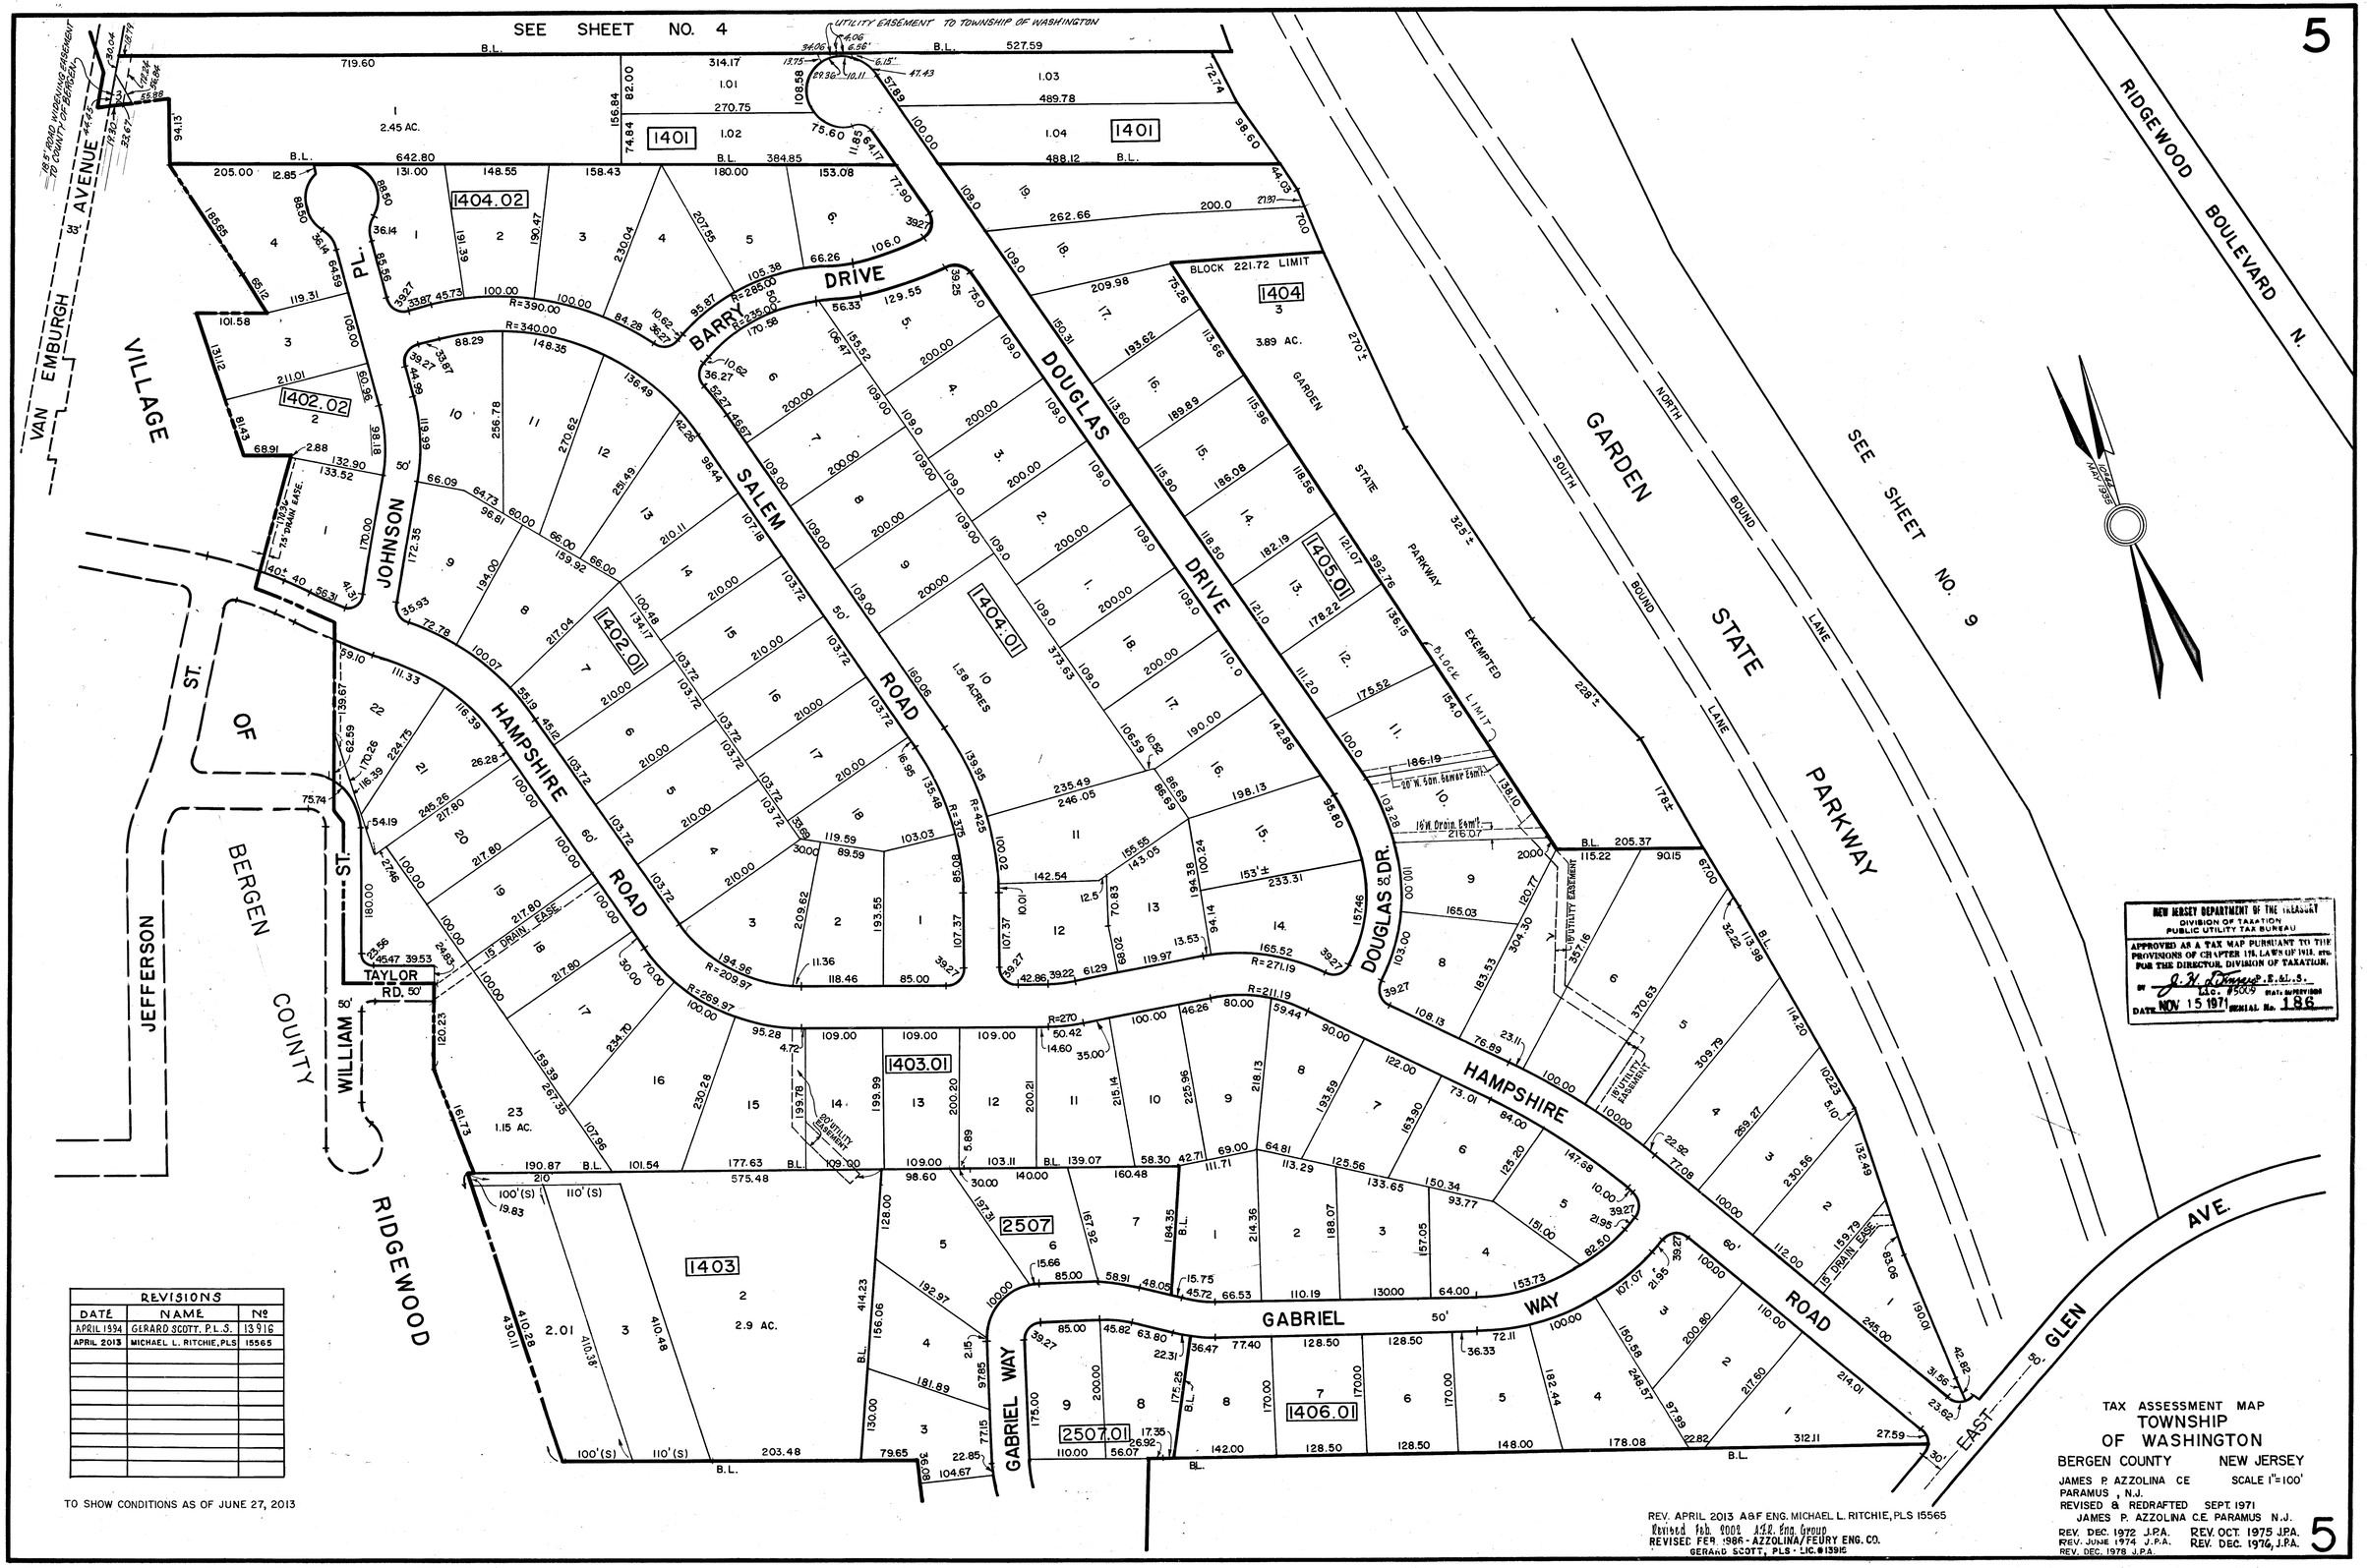

REVISIONS		
DATE	NAME	No
APRIL 1994	GERARD SCOTT, P.L.S.	13916
APRIL 2013	MICHAEL L. RITCHIE, PLS	15565

TO SHOW CONDITIONS AS OF JUNE 27, 2013

REV. APRIL 2013 A&F ENG. MICHAEL L. RITCHIE, PLS 15565
Revised Feb. 2002 A.S.R. Eng. Group
REVISED FEB. 1986 - AZZOLINA/FEURY ENG. CO.
GERARD SCOTT, PLS - LIC. #13916

TAX ASSESSMENT MAP
TOWNSHIP
OF WASHINGTON
BERGEN COUNTY NEW JERSEY
JAMES P. AZZOLINA CE SCALE 1"=100'
PARAMUS, N.J.
REVISED & REDRAFTED SEPT. 1971
JAMES P. AZZOLINA C.E. PARAMUS N.J.
REV. DEC. 1972 J.P.A. REV. OCT. 1975 J.P.A.
REV. JUNE 1974 J.P.A. REV. DEC. 1976, J.P.A.
REV. DEC. 1978 J.P.A.

5

SEE SHEET NO. 10