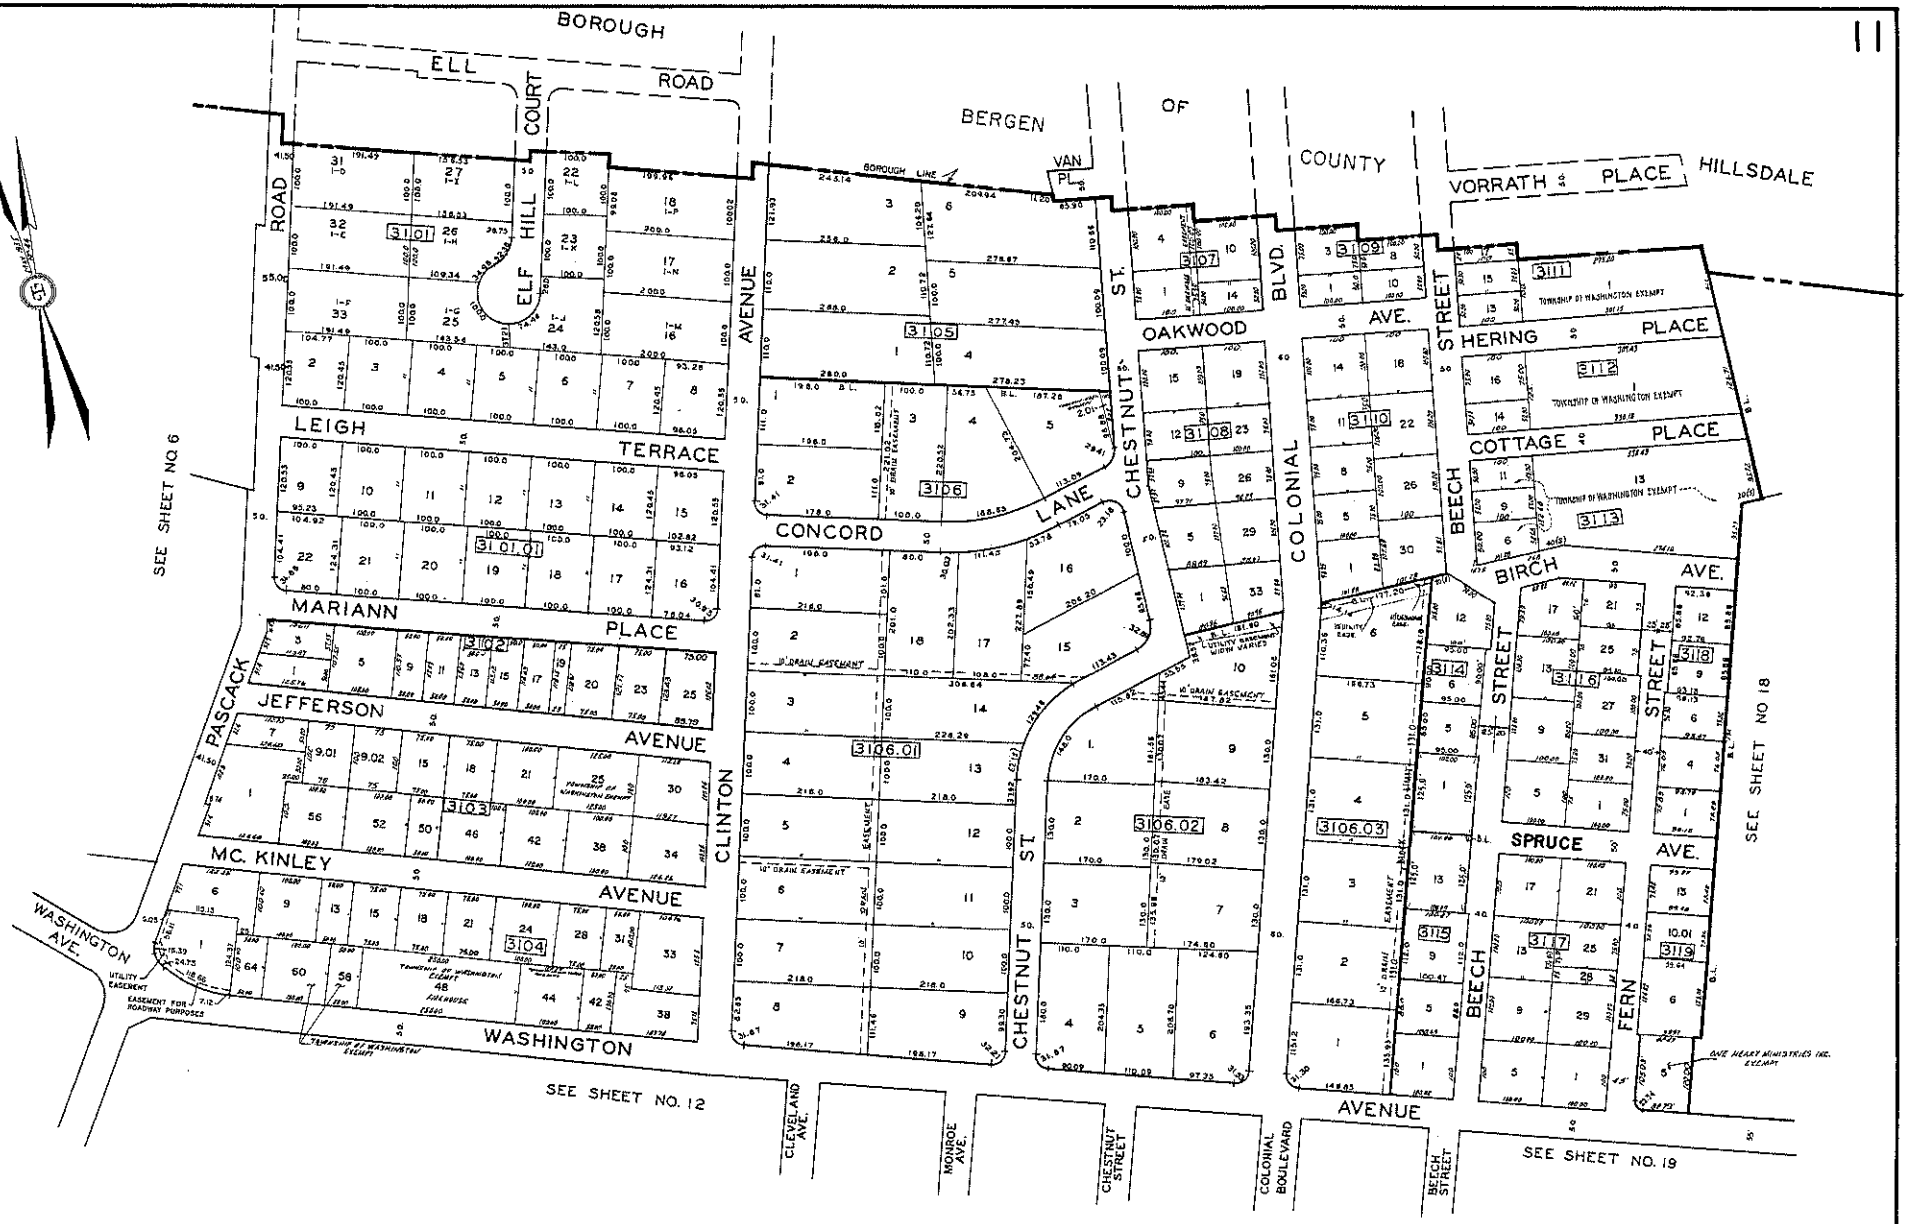

TO SHOW CONDITIONS AS OF JUNE 27, 2013

REVISED
REV. NOV. 1967 J.P.A.
REV. DEC. 1972, J.P.A.
REV. JULY 1974, J.P.A.
REV. SEPT. 1975, J.P.A.
REV. MARCH 1980, J.P.A.

REV. SEPT. 2017 - A&F ENG. INC.
REV. APRIL 2015 - A&F ENG. INC.
REV. JULY 2005 - AFR ENG. GRP.
REV. APR. 1994 - A&F ENG. CO.
REV. MAR. 1991 - A&F ENG. CO.
REV. FEB. 1986 - A&F ENG. CO.

NEW JERSEY DEPARTMENT OF THE TREASURY
APPROVED AS A TAX MAP PURSUANT TO THE PROVISIONS OF CHAPTER 175 LAWS OF 1913
BY [signature]
DATE APR 27 1987 SERIAL NO. 186
REV. NOV. 1967 J.P.A. REV. OCT. 1966 J.P.A.

TAX ASSESSMENT MAP
TOWNSHIP
OF WASHINGTON
BERGEN COUNTY NEW JERSEY
F.E. HARLEY C.E. SCALE-1 100.
FAIR LAWN N.J. MAY 1935
REVISED & REDRAFTED DEC. 1934
FRANK J. HENNINGER C.E. EMERSON N.J.
REVISED JAN. 1938 REV. OCT. 1959 H.L.B.
REV. JULY 1962 J.P.A. REV. FEB. 1960 H.L.B.
REV. JUNE 1963 J.P.A. REV. OCT. 1960 H.L.B.
REV. JULY 1964 J.P.A. REV. FEB. 1961 H.L.B.

11

REV. OCT. 1966 J.P.A.