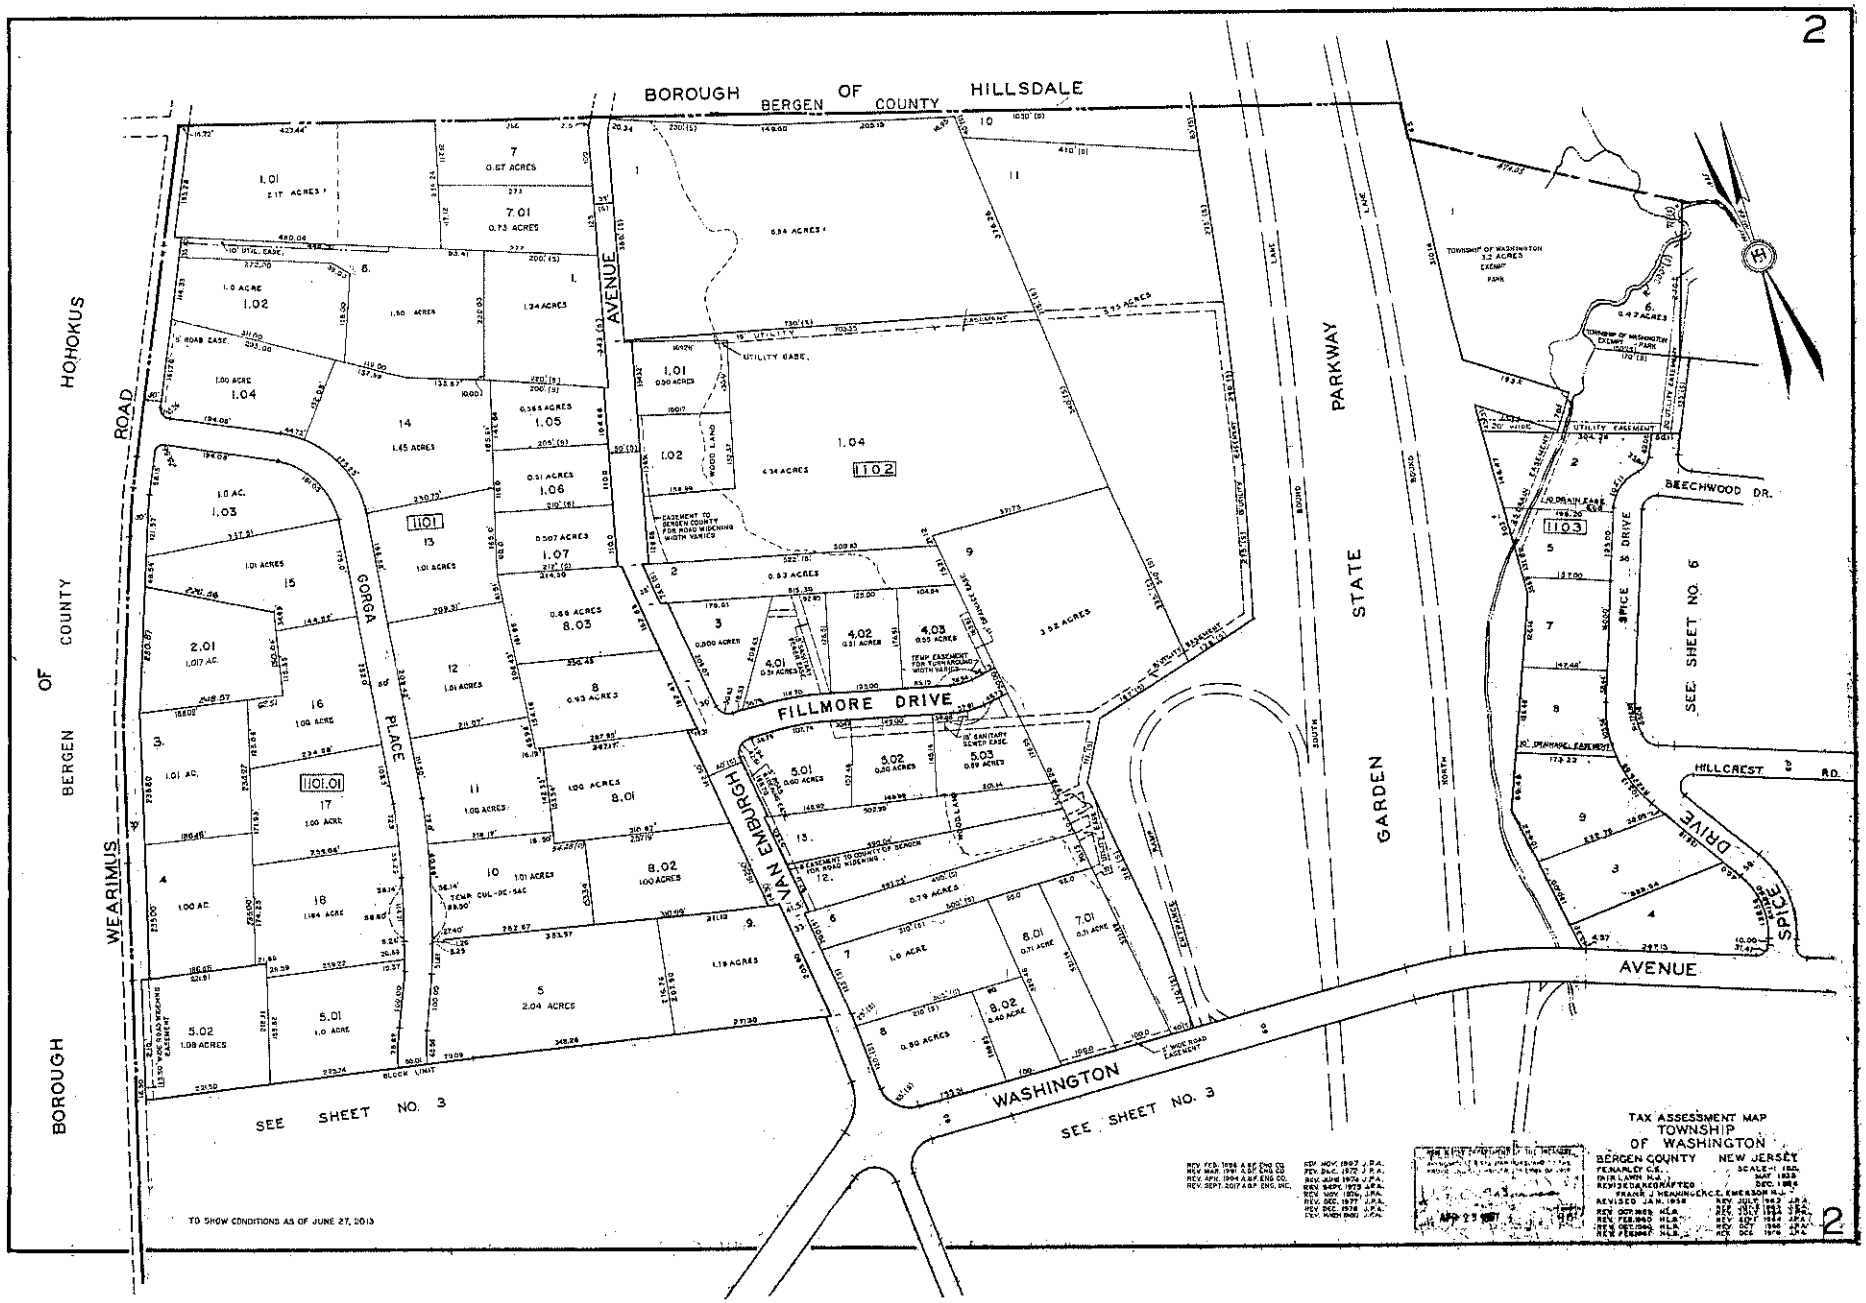
2
BOROUGH OF HOHOKUS
BERGEN COUNTY
BOROUGH OF HILLSDALE
BERGEN COUNTY
WEARIMUS ROAD
GORGA PLACE
AVENUE
PARKWAY
STATE
GARDEN
FILLMORE DRIVE
VAN EMBURGH
BEECHWOOD DR.
HILLCREST RD.
SPICE DRIVE
AVENUE
WASHINGTON
SEE SHEET NO. 3
SEE SHEET NO. 3
SEE SHEET NO. 6
1101
1101.01
1102
1103
TO SHOW CONDITIONS AS OF JUNE 27, 2013
TAX ASSESSMENT MAP
TOWNSHIP OF WASHINGTON
BERGEN COUNTY NEW JERSEY
2