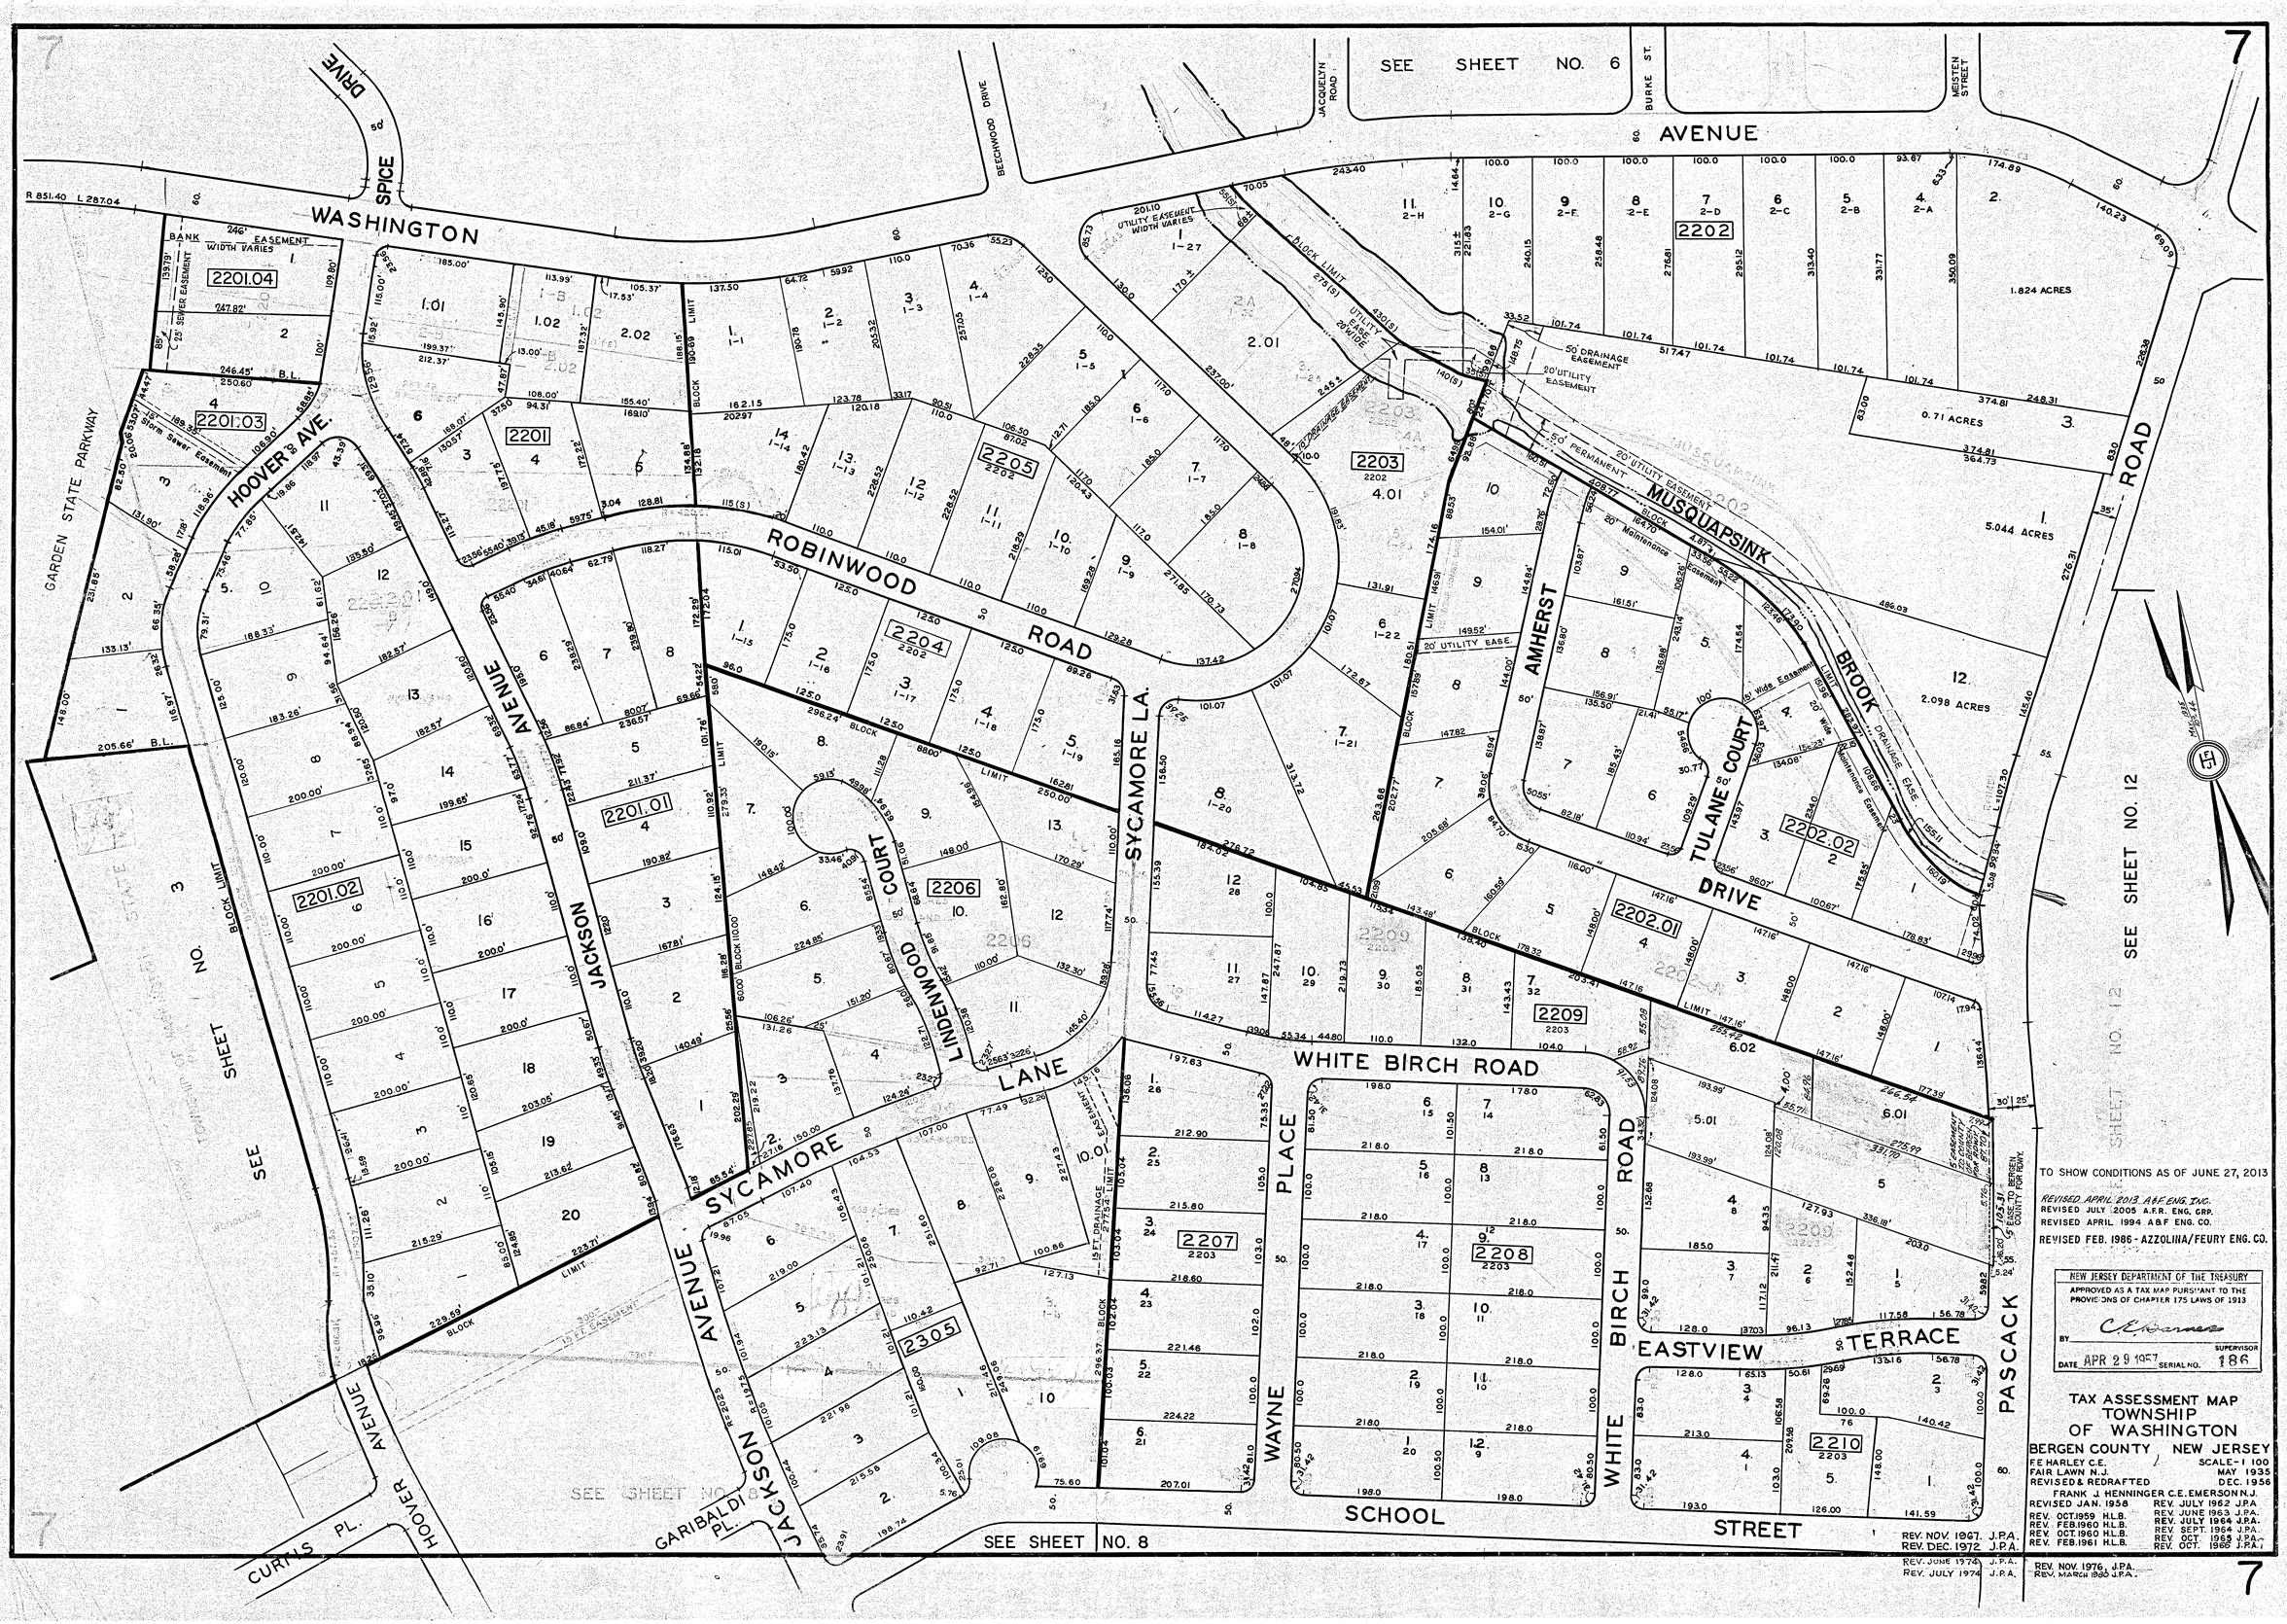

TO SHOW CONDITIONS AS OF JUNE 27, 2013

REVISED APRIL 2013 A&F ENG. INC.
REVISED JULY 2005 A.F.R. ENG. GRP.
REVISED APRIL 1994 A&F ENG. CO.
REVISED FEB. 1986 - AZZOLINA/FEURY ENG. CO.

NEW JERSEY DEPARTMENT OF THE TREASURY
APPROVED AS A TAX MAP PURSUANT TO THE PROVISIONS OF CHAPTER 175 LAWS OF 1913
BY C. E. Barnes SUPERVISOR
DATE APR 29 1957 SERIAL NO. 186

TAX ASSESSMENT MAP
TOWNSHIP OF WASHINGTON
BERGEN COUNTY NEW JERSEY

F.E. HARLEY C.E. SCALE-1 100
FAIR LAWN N.J. MAY 1935
REVISED & REDRAFTED DEC. 1956
FRANK J. HENNINGER C.E. EMERSON N.J.

REVISED JAN. 1958
REV. OCT. 1959 H.L.B.
REV. FEB. 1960 H.L.B.
REV. OCT. 1960 H.L.B.
REV. FEB. 1961 H.L.B.
REV. JULY 1962 J.P.A.
REV. JUNE 1963 J.P.A.
REV. JULY 1964 J.P.A.
REV. SEPT. 1964 J.P.A.
REV. OCT. 1965 J.P.A.
REV. OCT. 1966 J.P.A.
REV. NOV. 1967 J.P.A.
REV. DEC. 1972 J.P.A.
REV. JUNE 1974 J.P.A.
REV. JULY 1974 J.P.A.
REV. NOV. 1976 J.P.A.
REV. MARCH 1980 J.P.A.

7